Sketch "D".
Dawson Co. Sk. Files.
Cert. Sketch.
Filed Sept 17. 1917.
J.S. Robinson, Govt.
J.D. Wellington Filed

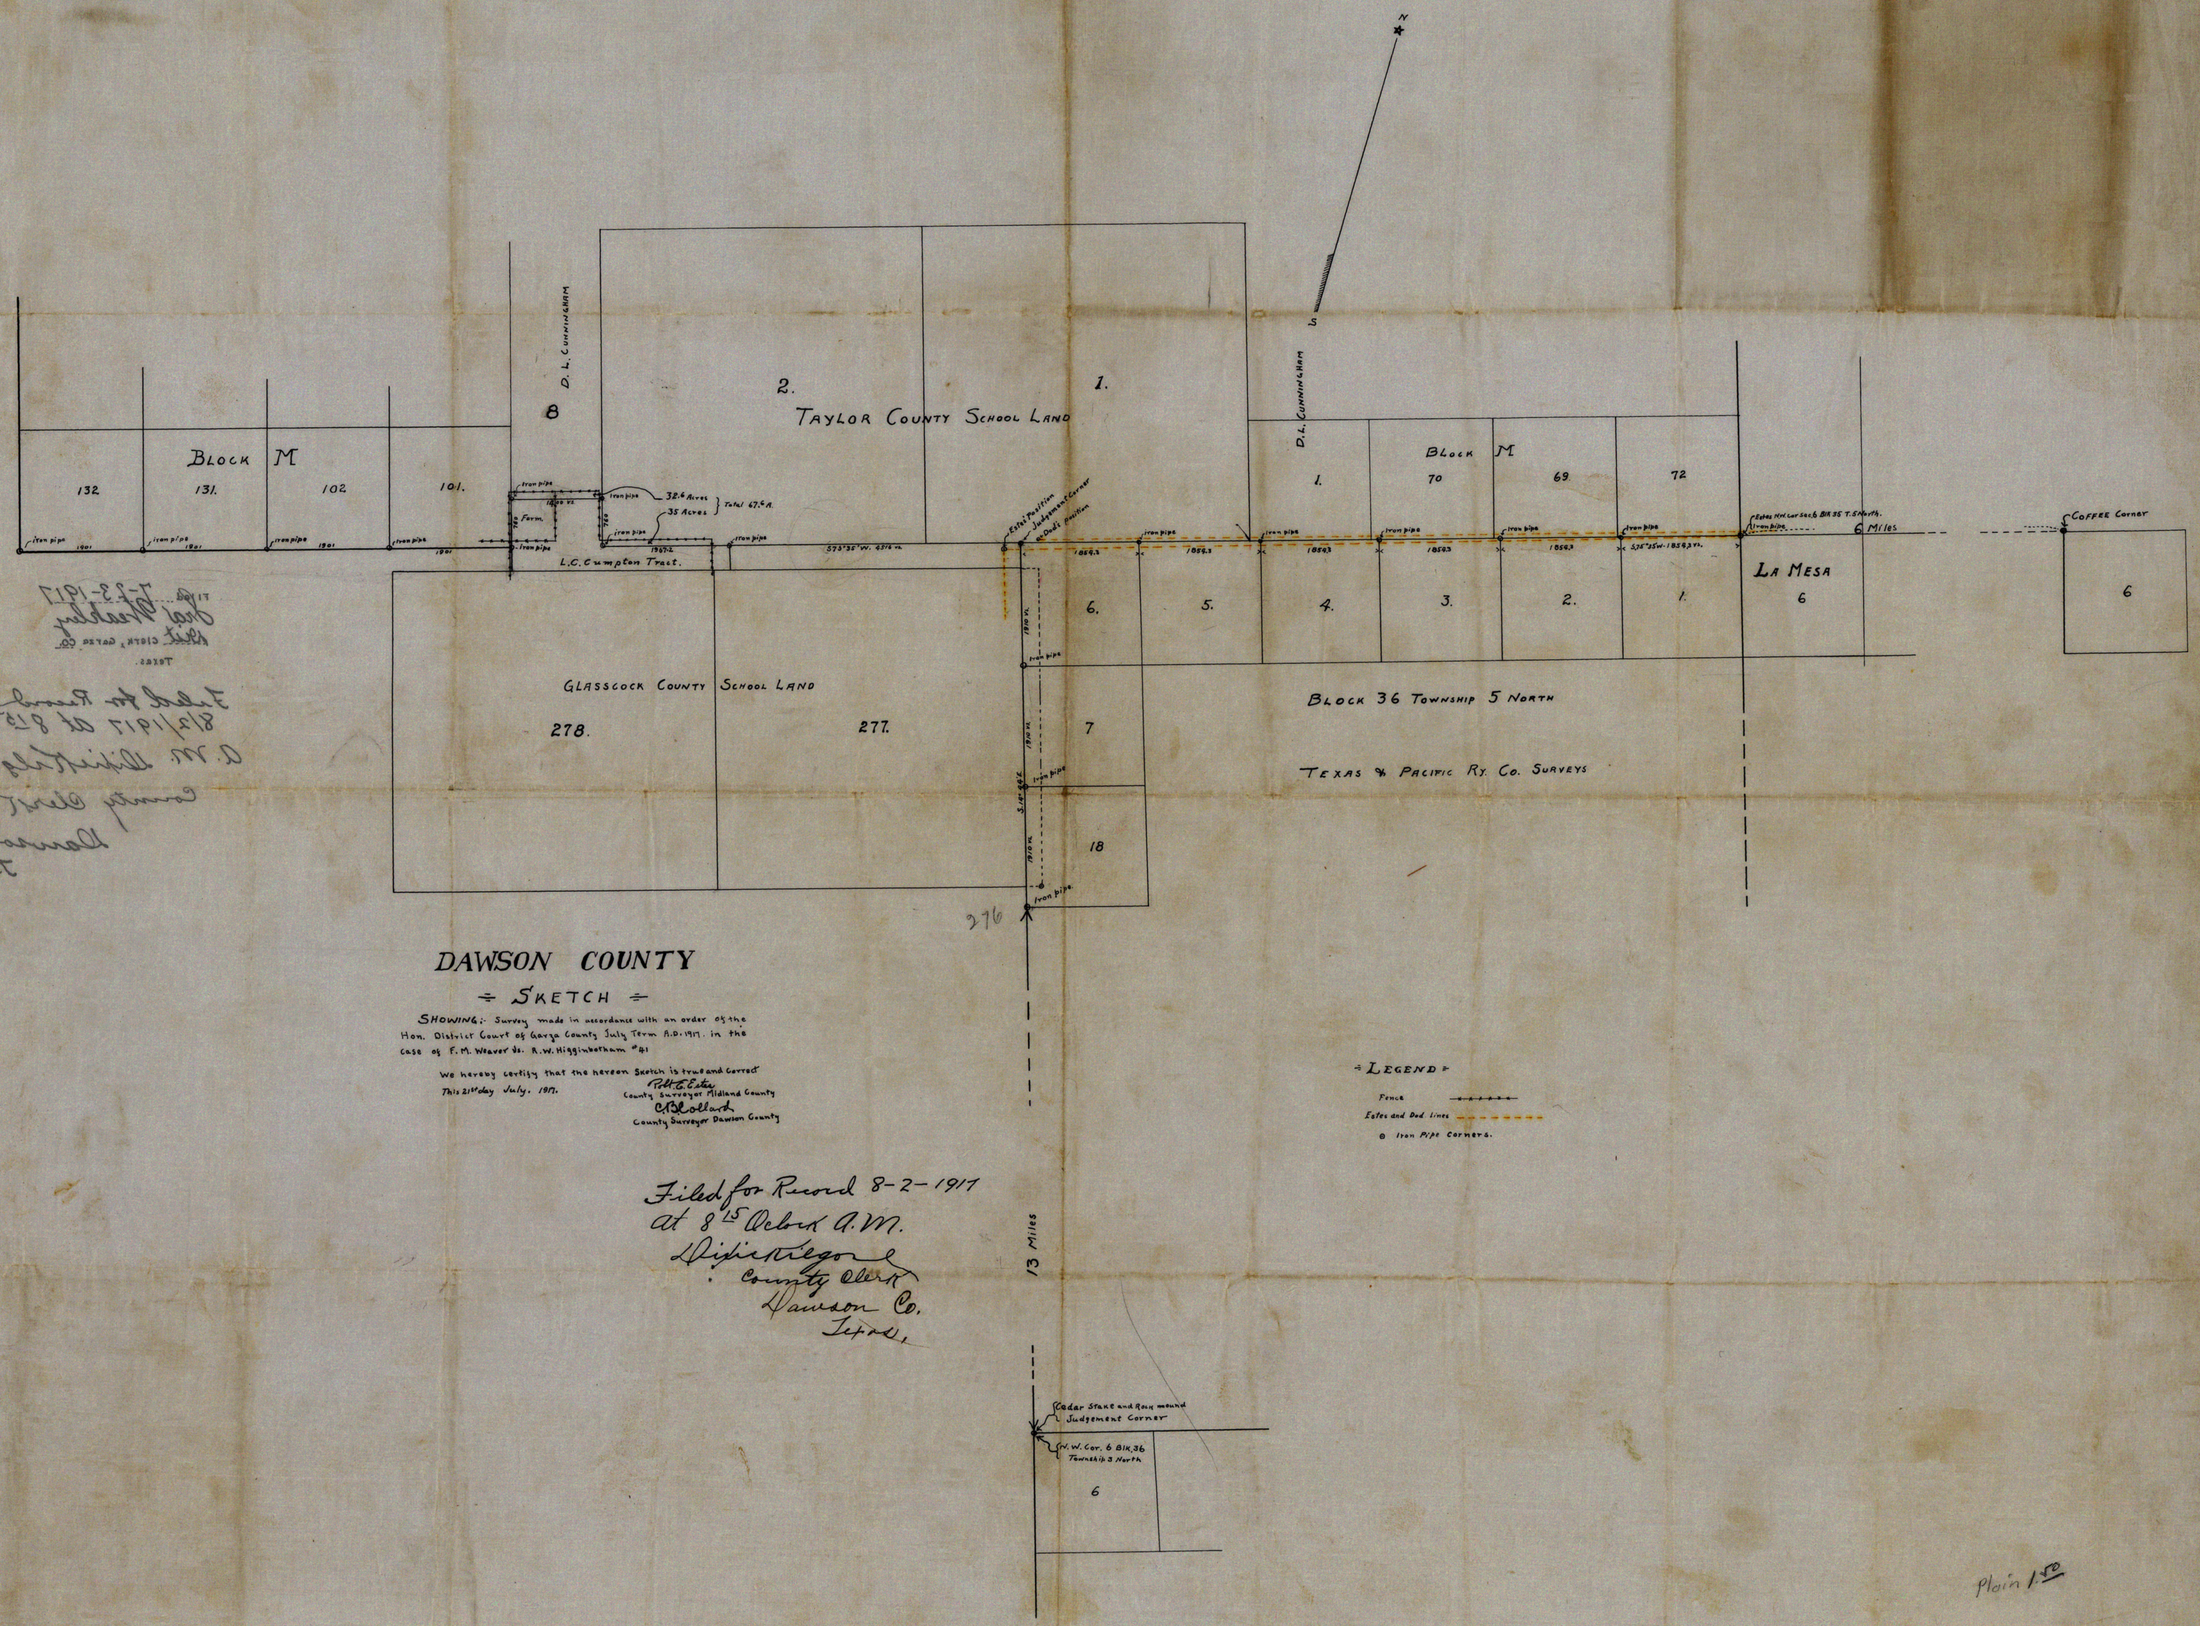

Filed 7-23-1917
Fred Weakley
Dist. Clerk, Garza Co.
Texas.

Filed for Record
8/2/1917 at 8 15 O'clock
A.M. Dixie Kilgore
County Clerk
Dawson Co.
Texas

DAWSON COUNTY

Sketch

SHOWING:- Survey made in accordance with an order of the Hon. District Court of Garza County July Term A.D. 1917. in the case of F.M. Weaver vs. R.W. Higginbotham #41

We hereby certify that the hereon Sketch is true and Correct

This 21st day July. 1917.

Robt. E. Estes
County Surveyor Midland County

C.B. Collard
County Surveyor Dawson County

Legend

Fence

Estes and Dod. lines

Iron Pipe Corners.

Filed for Record 8-2-1917
At 8 15 Oclock A.M.
Dixie Kilgore
County Clerk
Dawson Co.
Texas.

Plain 1.50

SKETCH FILE No. D
COUNTY Dawson