"El Tule"

"Leonard Vargas"

"Rafael Garcia Salinas"

"La Noria de Tio Ayala"

"El Lucero"

N89° 33'E

G.C. and S.F. Ry Co.

A. C. H. and B.

643.

525.50

509.64

N89° 52'E

643.25

643.26

654.75

655.

640

647.85

522.

A76.75

314.05

652.50

519.01

192.89

287.17

652.30

602.50

650.75

197.3

199.0

177.86

177.06

328.39

T. and M. Ry. Co.

S. Moreno

A. Moreno

H.E. & W.T. Ry Co.

Ceotn. Ry Co.

T.M. Ry. Co.

A.E. Dewees

B. S. and F.

J.P. Ynojosa 160

Carildo Ybarra 160

N. Cantu 160

B.A. Ibrigo 160

T C Ry

"La Encantada"

PLAT

Var 9° 03' E.

State of Texas

County of Brooks

I, H. S. Bedell, County Surveyor of Brooks County do hereby certify that the foregoing Sketch truly represents the surveys thereon from fieldnotes prepared by the undersigned from original surveys and from field notes of surveys made by F.M. Maddox in April 1906. Corrections made to conform to decision of the District Court of Brooks County in cause No. 190 holding Tex. Mex. Ry. surveys superior to C.C.S.D. & R.G.N.G. surveys.

H S Bedell

County Surveyor Brooks County.

SKETCH FILE No. 2

COUNTY Brooks

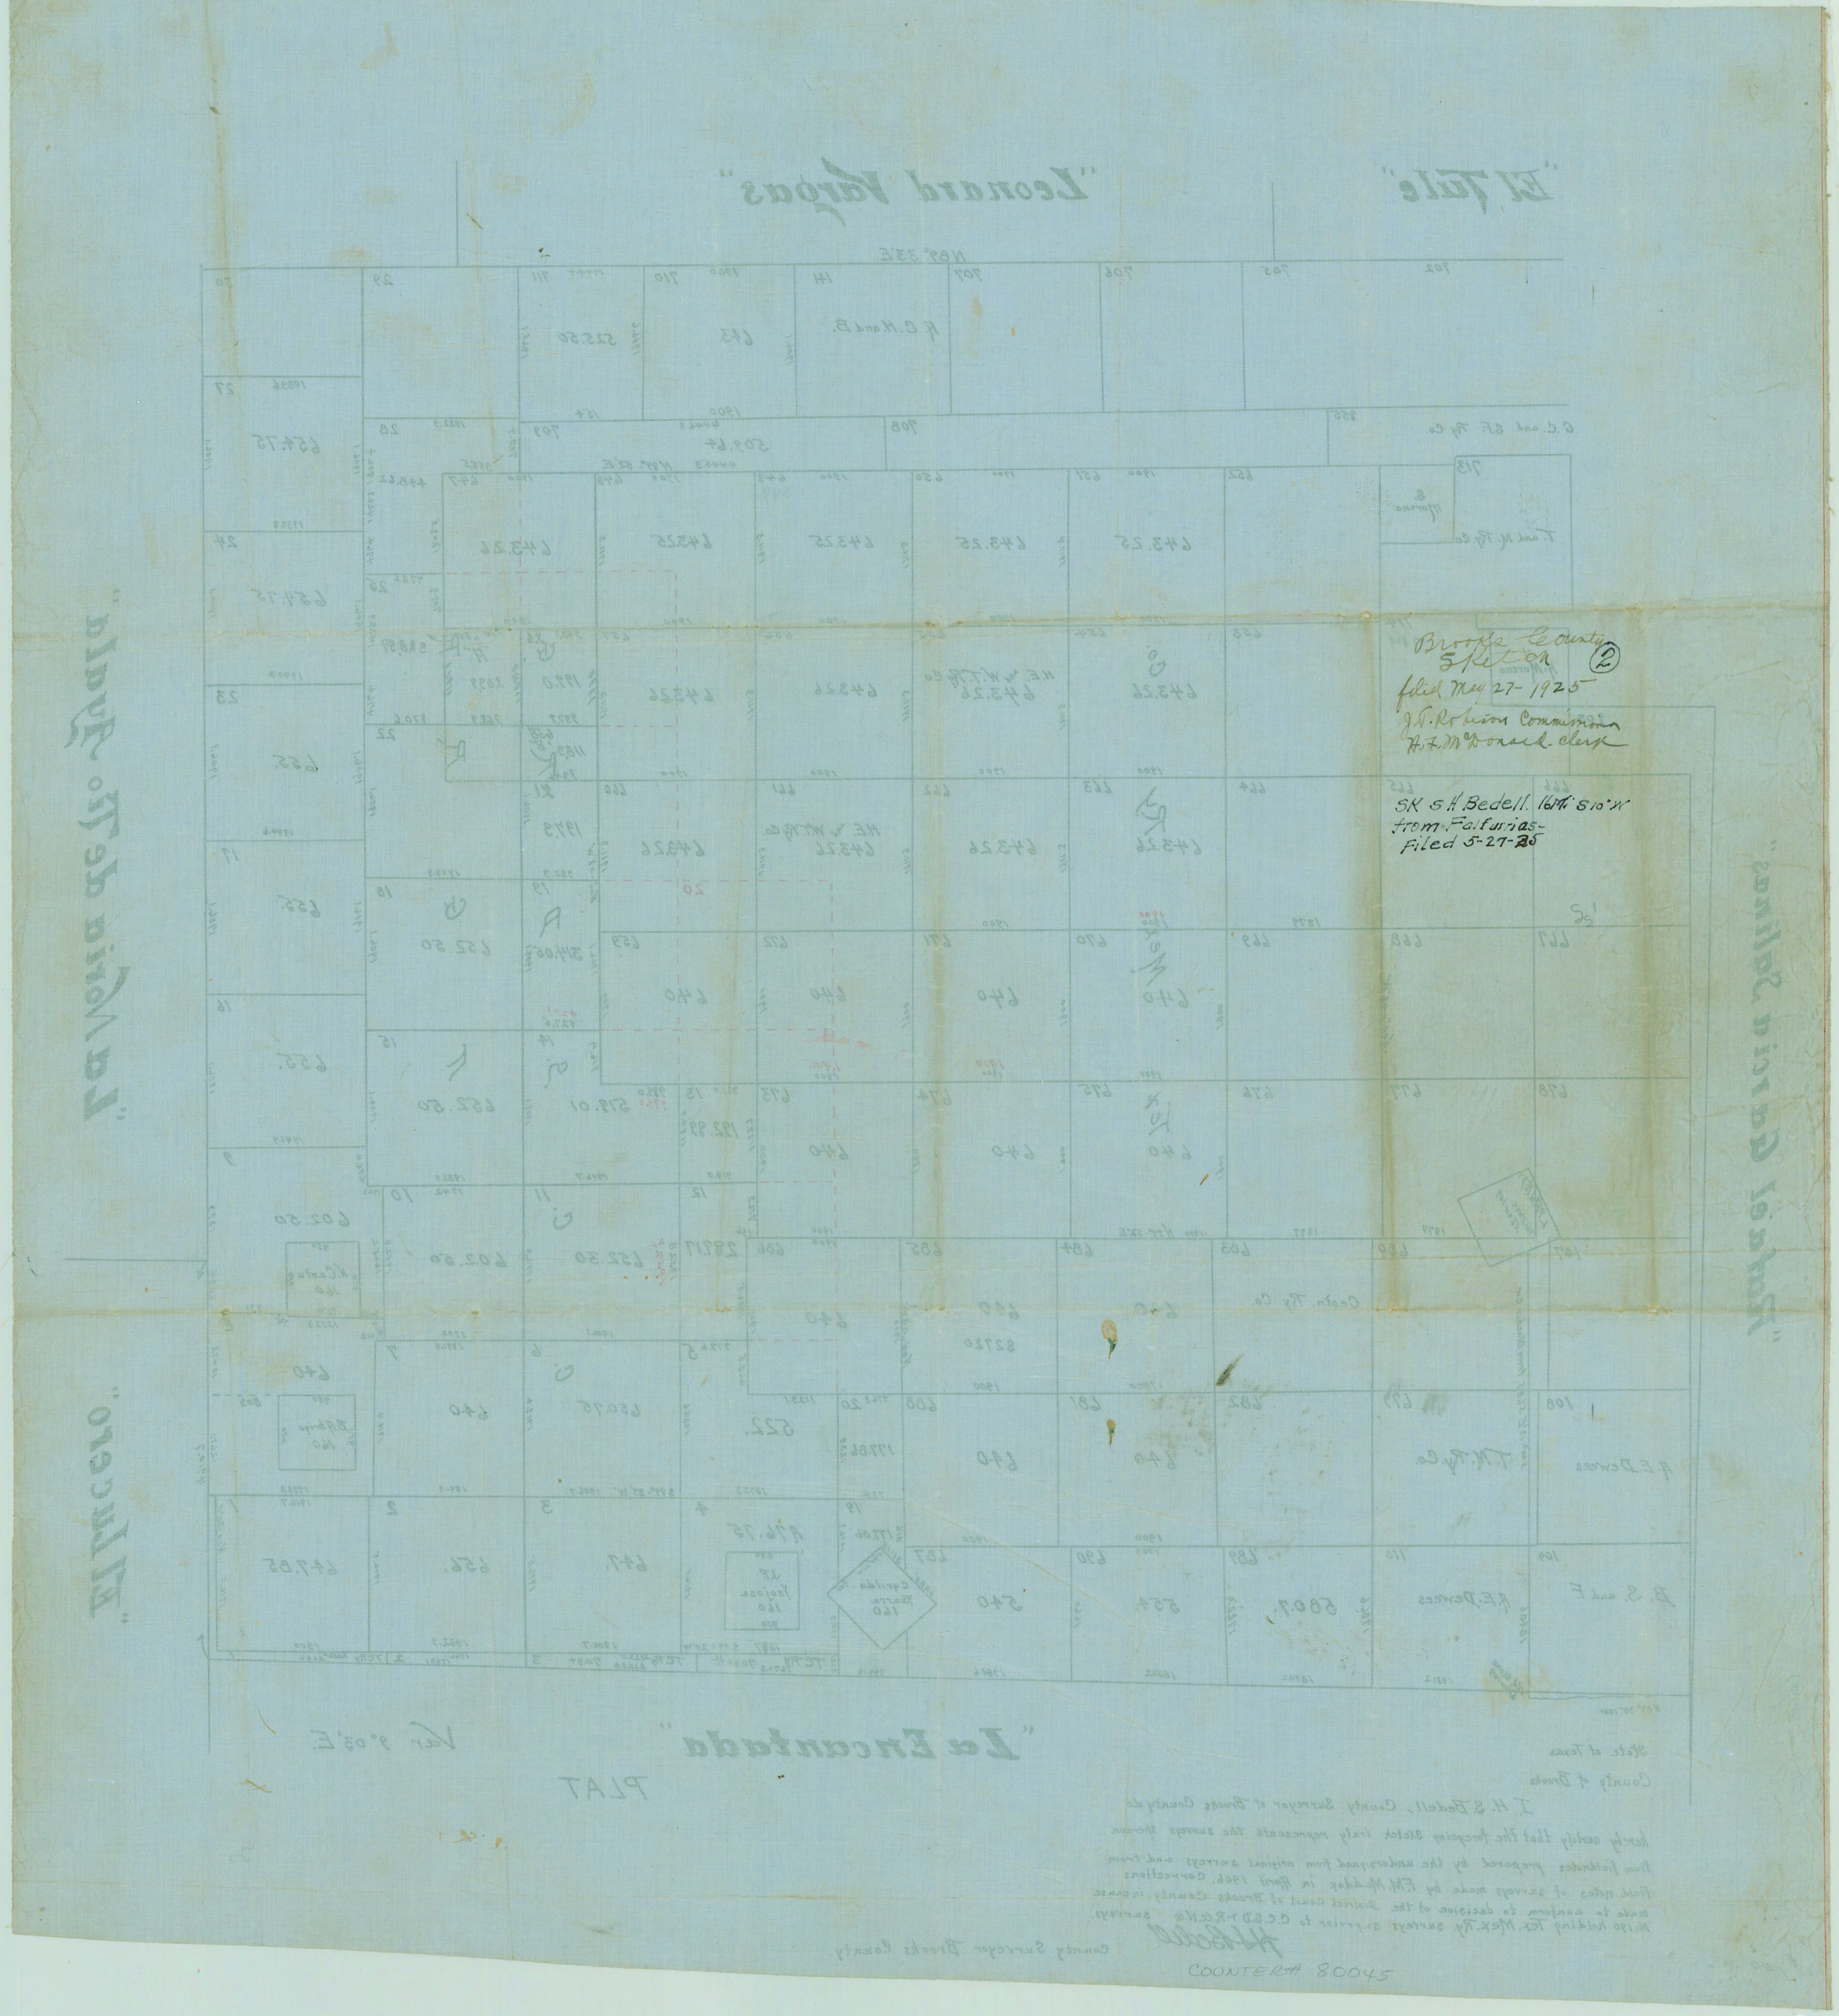
"Leonard Vargas"
"El Tule"
"La Encantada"
PLAT
Var. 9° 03' E.
Brooks County Sketch (2)
filed May 27- 1925
J.T. Robison Commissioner
H.L. McDonald clerk
SK S H Bedell. 16 Mi S 10° W from Falfurrias- Filed 5-27-25
State of Texas
County of Brooks
I H. S. Bedell, County Surveyor of Brooks County do hereby certify that the foregoing Sketch truly represents the surveys thereon from fieldnotes prepared by the undersigned from original surveys and from field notes of surveys made by F.M. Maddox in April 1906. Corrections made to conform to decision of the District Court of Brooks County in cause No. 190 holding Tex. Mex. Ry surveys superior to G.C.S.D.+R.G.N.G. surveys.
H.S. Bedell
County Surveyor Brooks County
COUNTER# 80045