Enlargement
File 17305.
Faunin Series.
K. Aycock
Sketch
Filed Dec 4th 1890

Not all done Nov 20th 1890
Test showing necessary
Provisions etc. yet.

Crosby County

Plat of K. Aycock Lands
Blocks 1 & 2. Crosby County Texas.
as demonstrated by actual survey
on the ground Nov: 20th 1890 showing
actual lines as run on the ground.

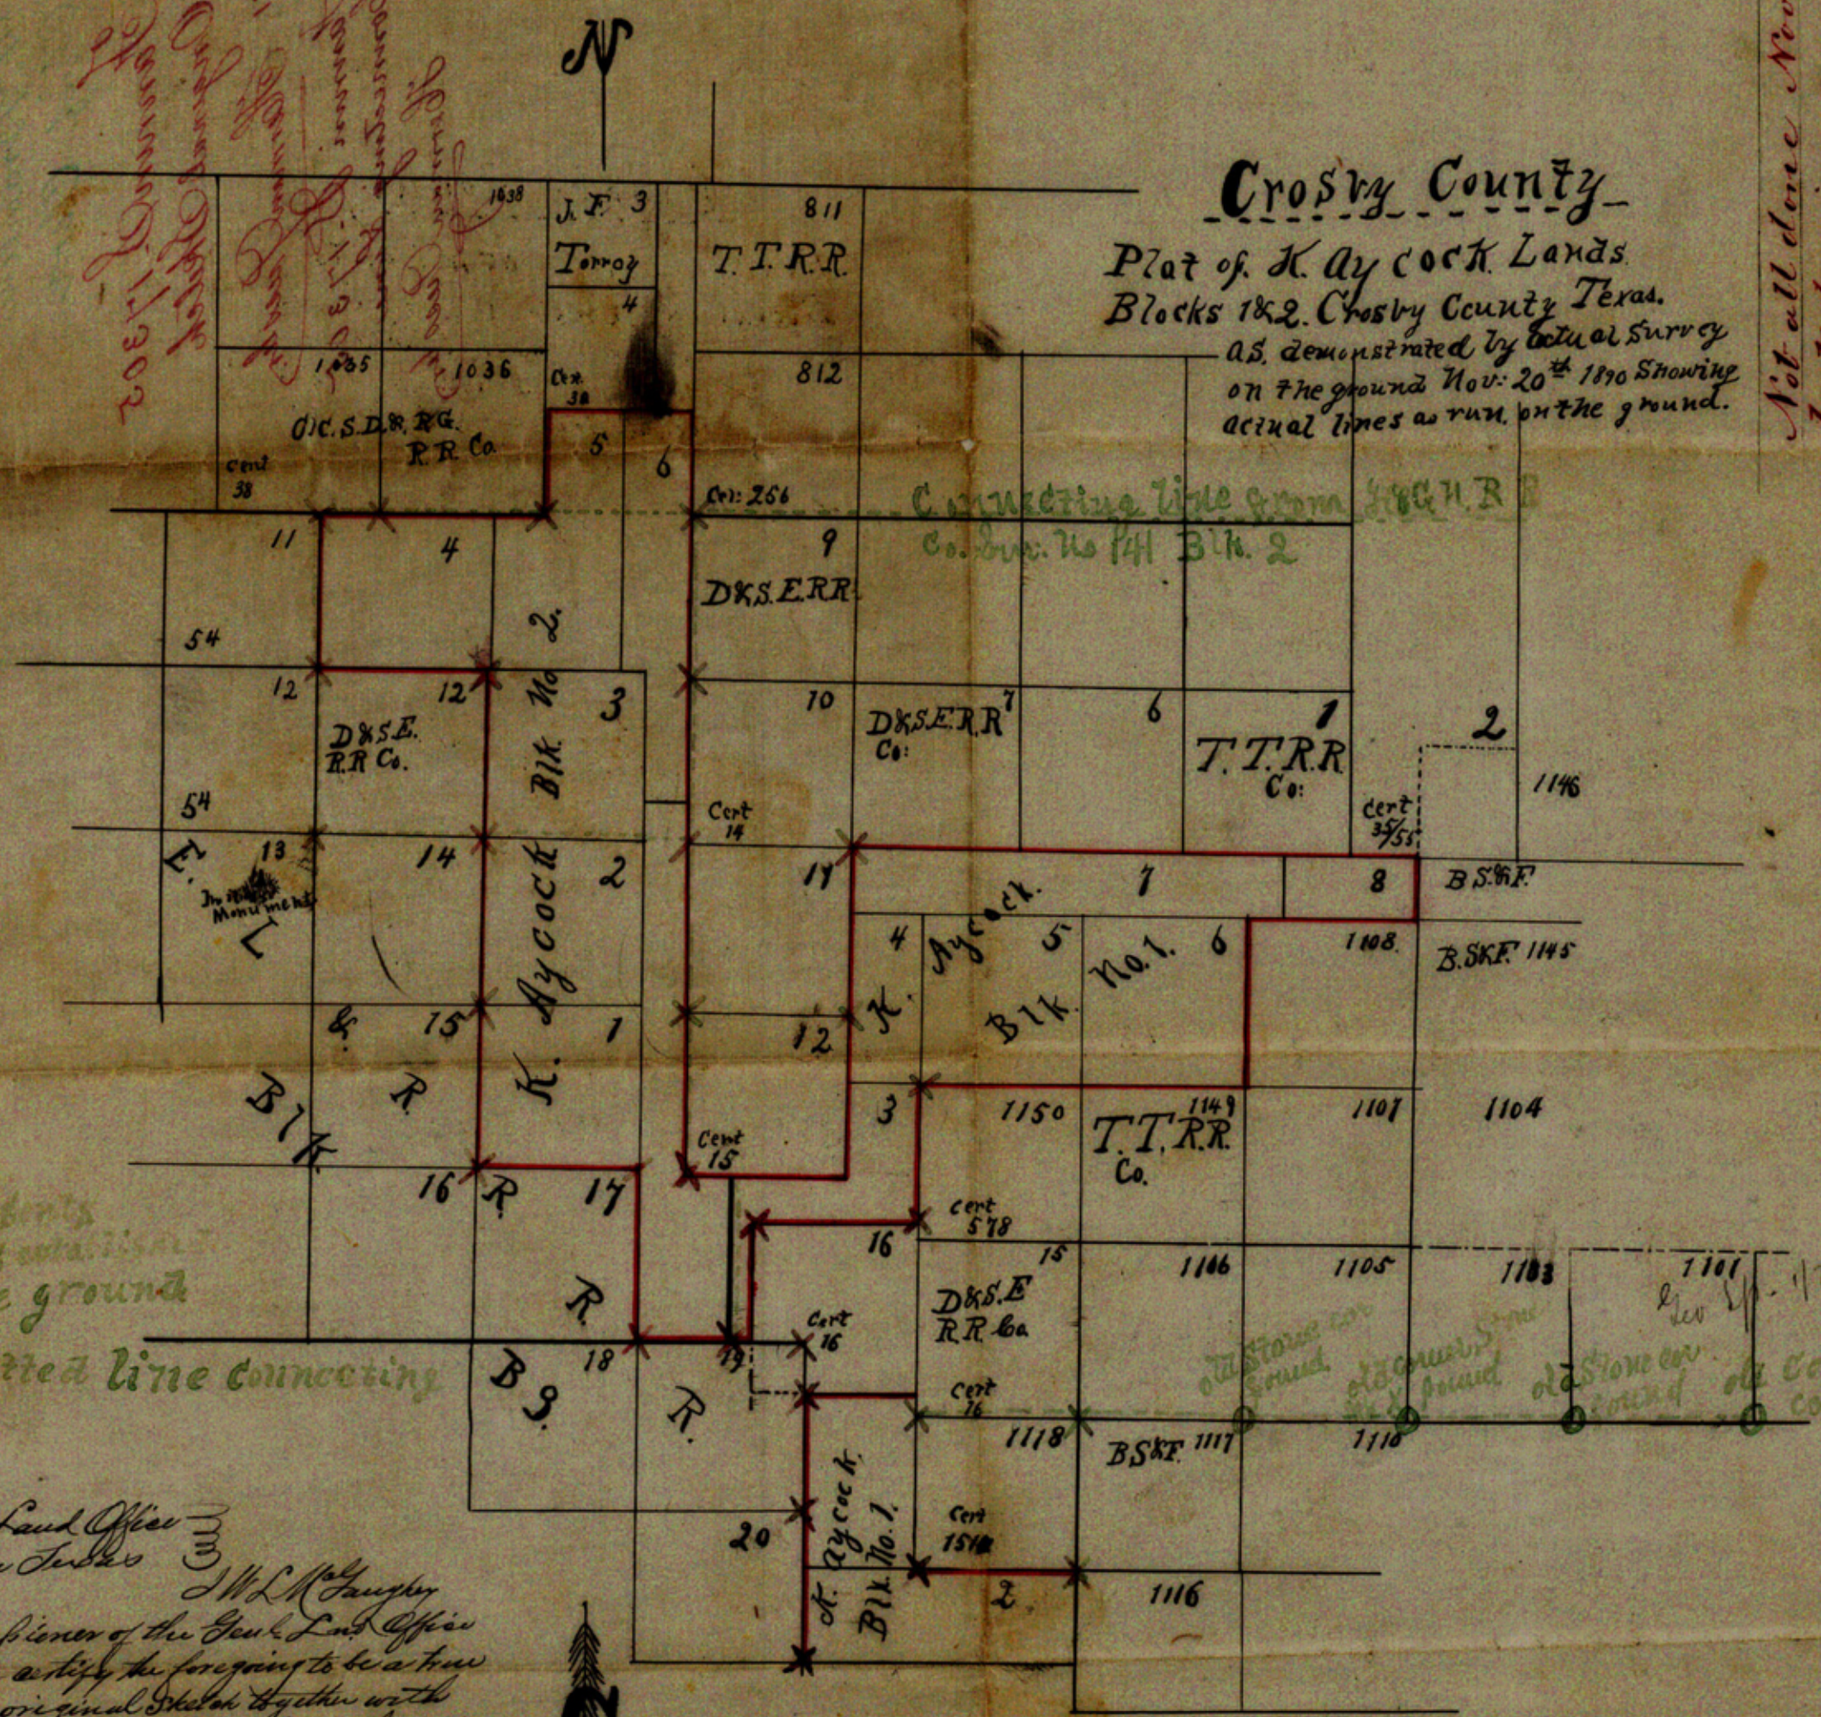

★ Represents corners established on the ground

Green dotted line connecting lines.

General Land Office
Austin Texas

I W L McGaughey
Commissioner of the General Land Office
do hereby certify the foregoing to be a true
Copy of original Sketch together with
endorsements thereon, filed in this Office
Dec 4th 1890.

Given under my hand
and seal of Office this
Mch 23/1891

W. L. McGaughey
Comr G. L. Office

I. H. C. Knight Surveyor of Crosby Co Texas
do hereby certify this to be a true and correct
sketch, showing the K. Aycock lands blocks No^s
1 & 2. Crosby Co Texas as demonstrated by act-
ual survey, and shows old corners found and
connecting lines run on the ground.

H C Knight
County & District Surveyor
Crosby Land District

SKETCH FILE No. 11-b
COUNTY Crosby