PLAT

OF

WEST HALF OF BLOCK No. 33 TOWNSHIP 2 SOUTH.
HOWARD AND GLASSCOCK COUNTIES TEXAS.

scale 1000 varas to the inch

the Course of all lines are based upon the Course of the East line of Block No. 34 which was established by me in 1913 by observation on Polaras.

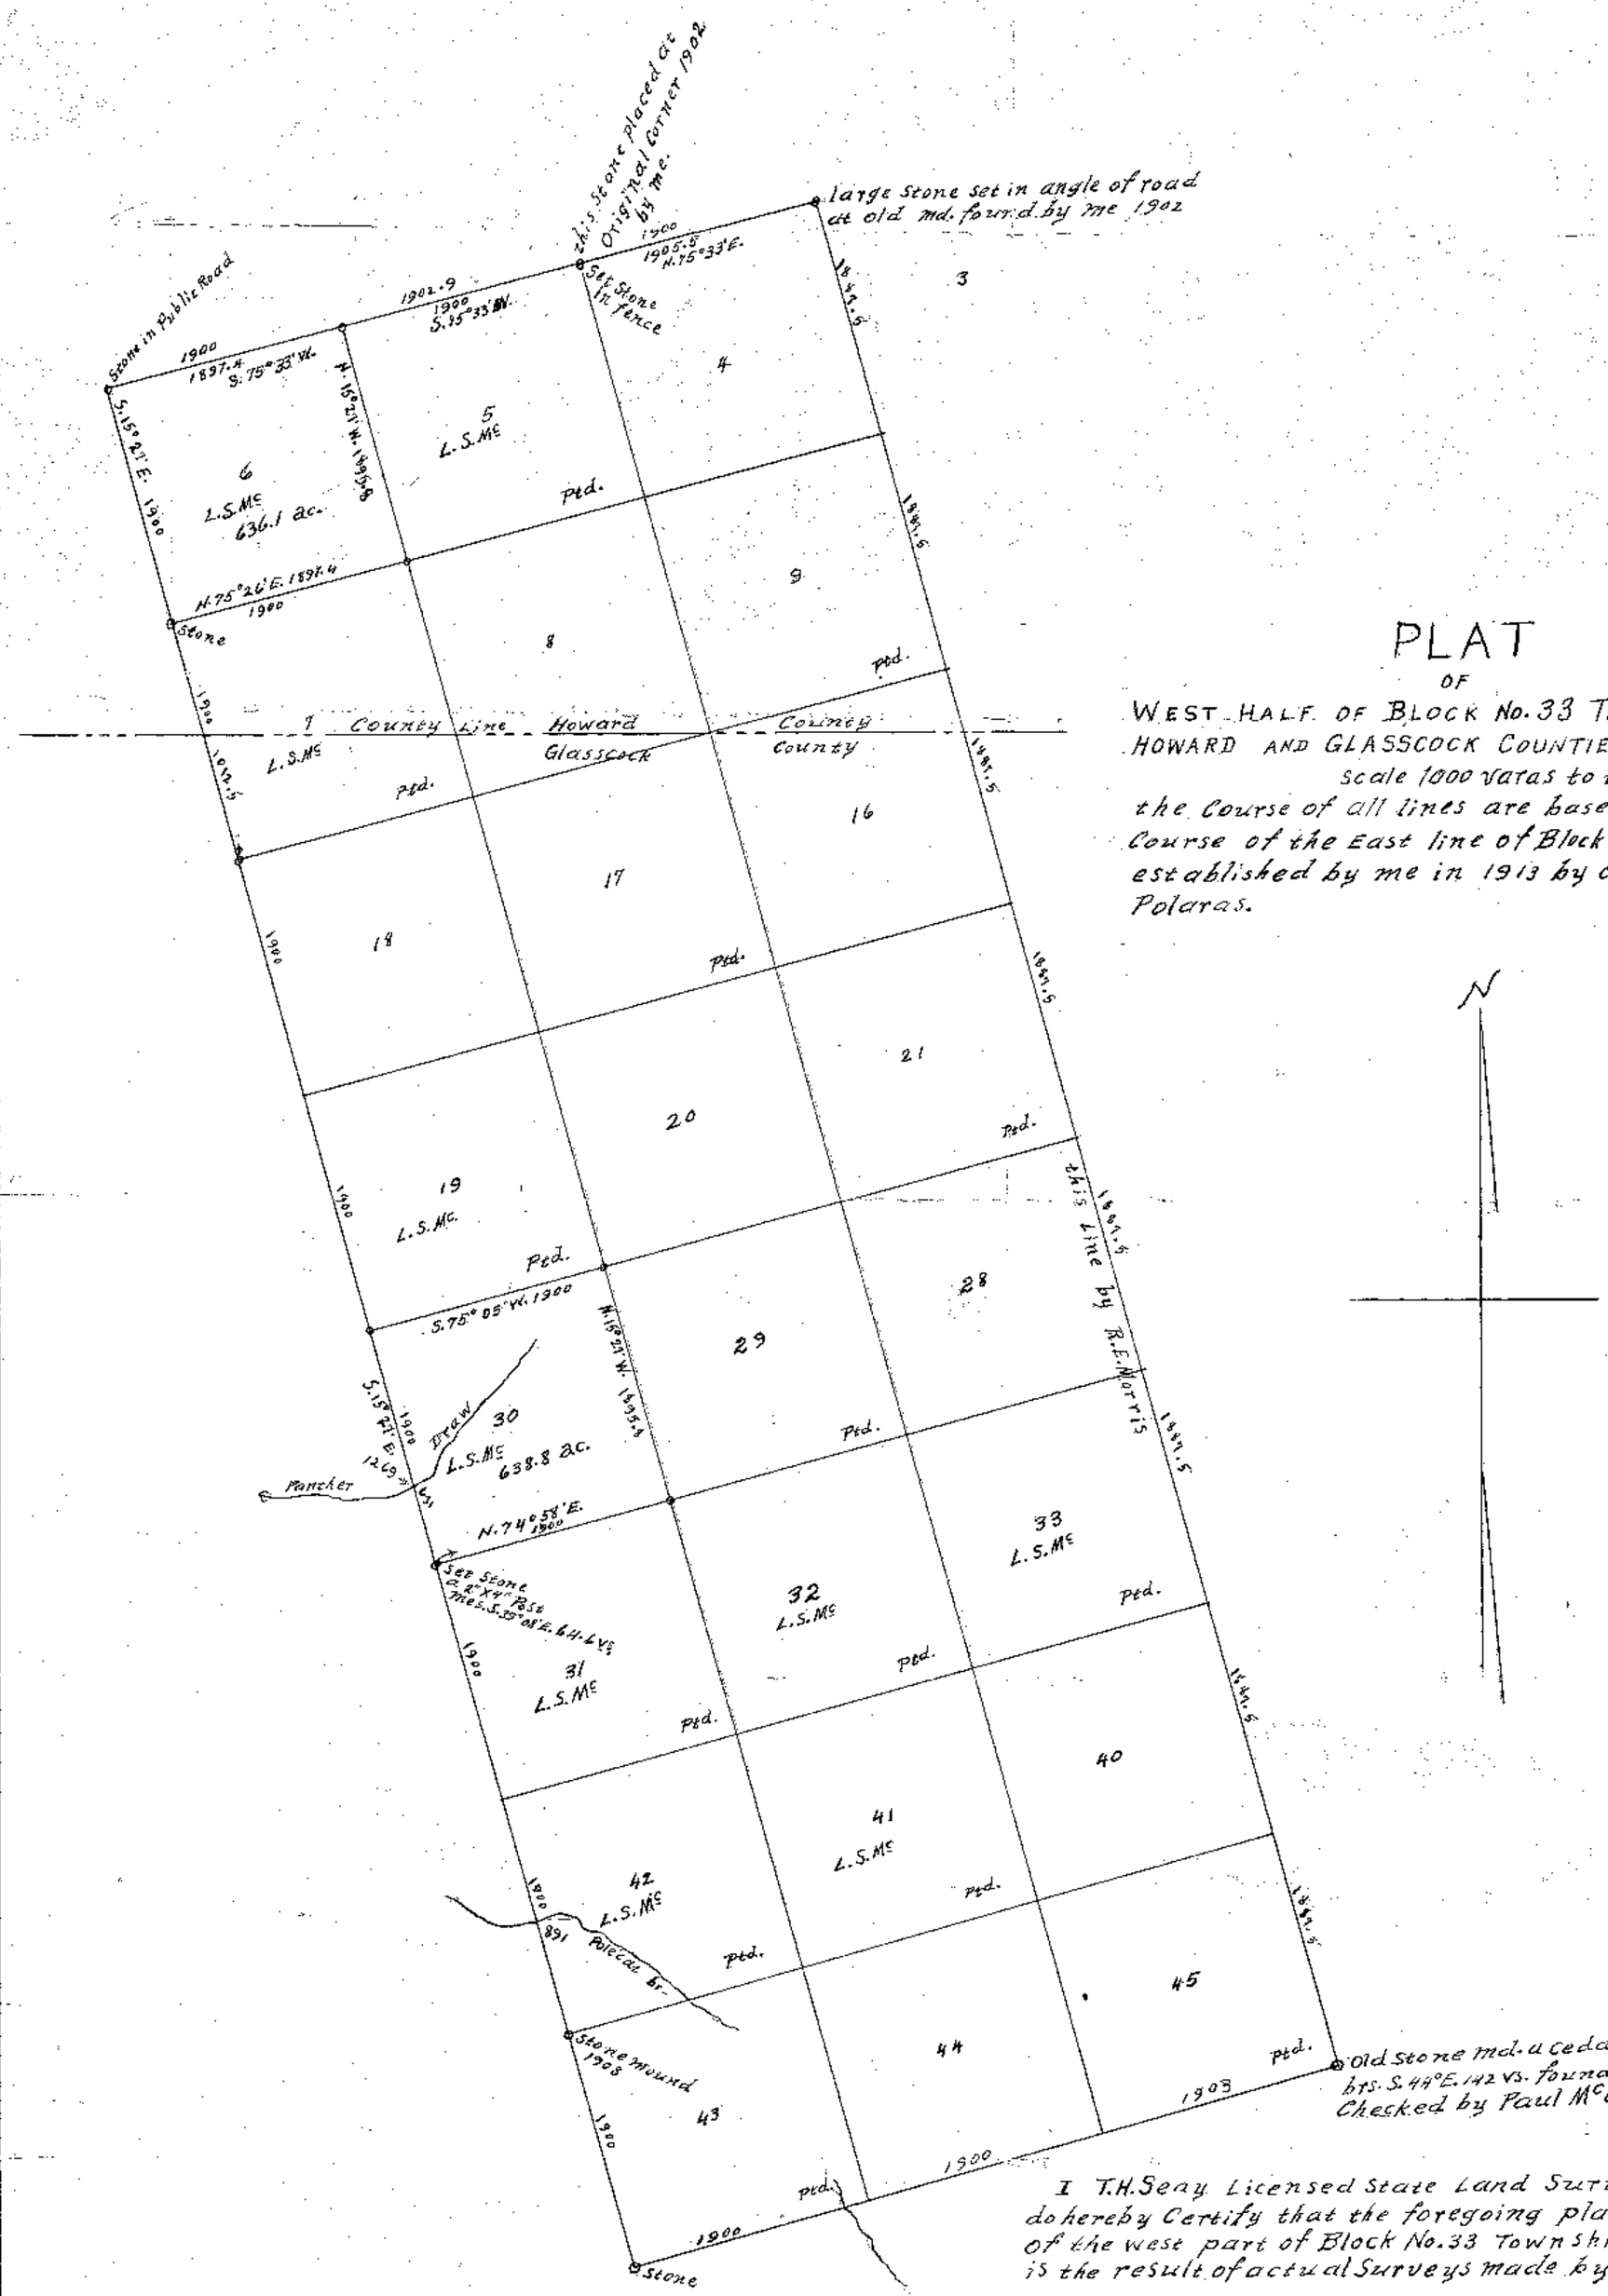

Old Stone md. u Cedar Stump brs. S. 44°E. 142 vs. found by me 1902
Checked by Paul McCombs 1906

I T.H. Seay Licensed State Land Surveyor of Texas. do hereby Certify that the foregoing plat is a true Sketch of the west part of Block No. 33 Township Two South and is the result of actual Surveys made by me on the ground.

T.H. Seay Licensed State Land Surveyor of the State of Texas.

HOWARD 8