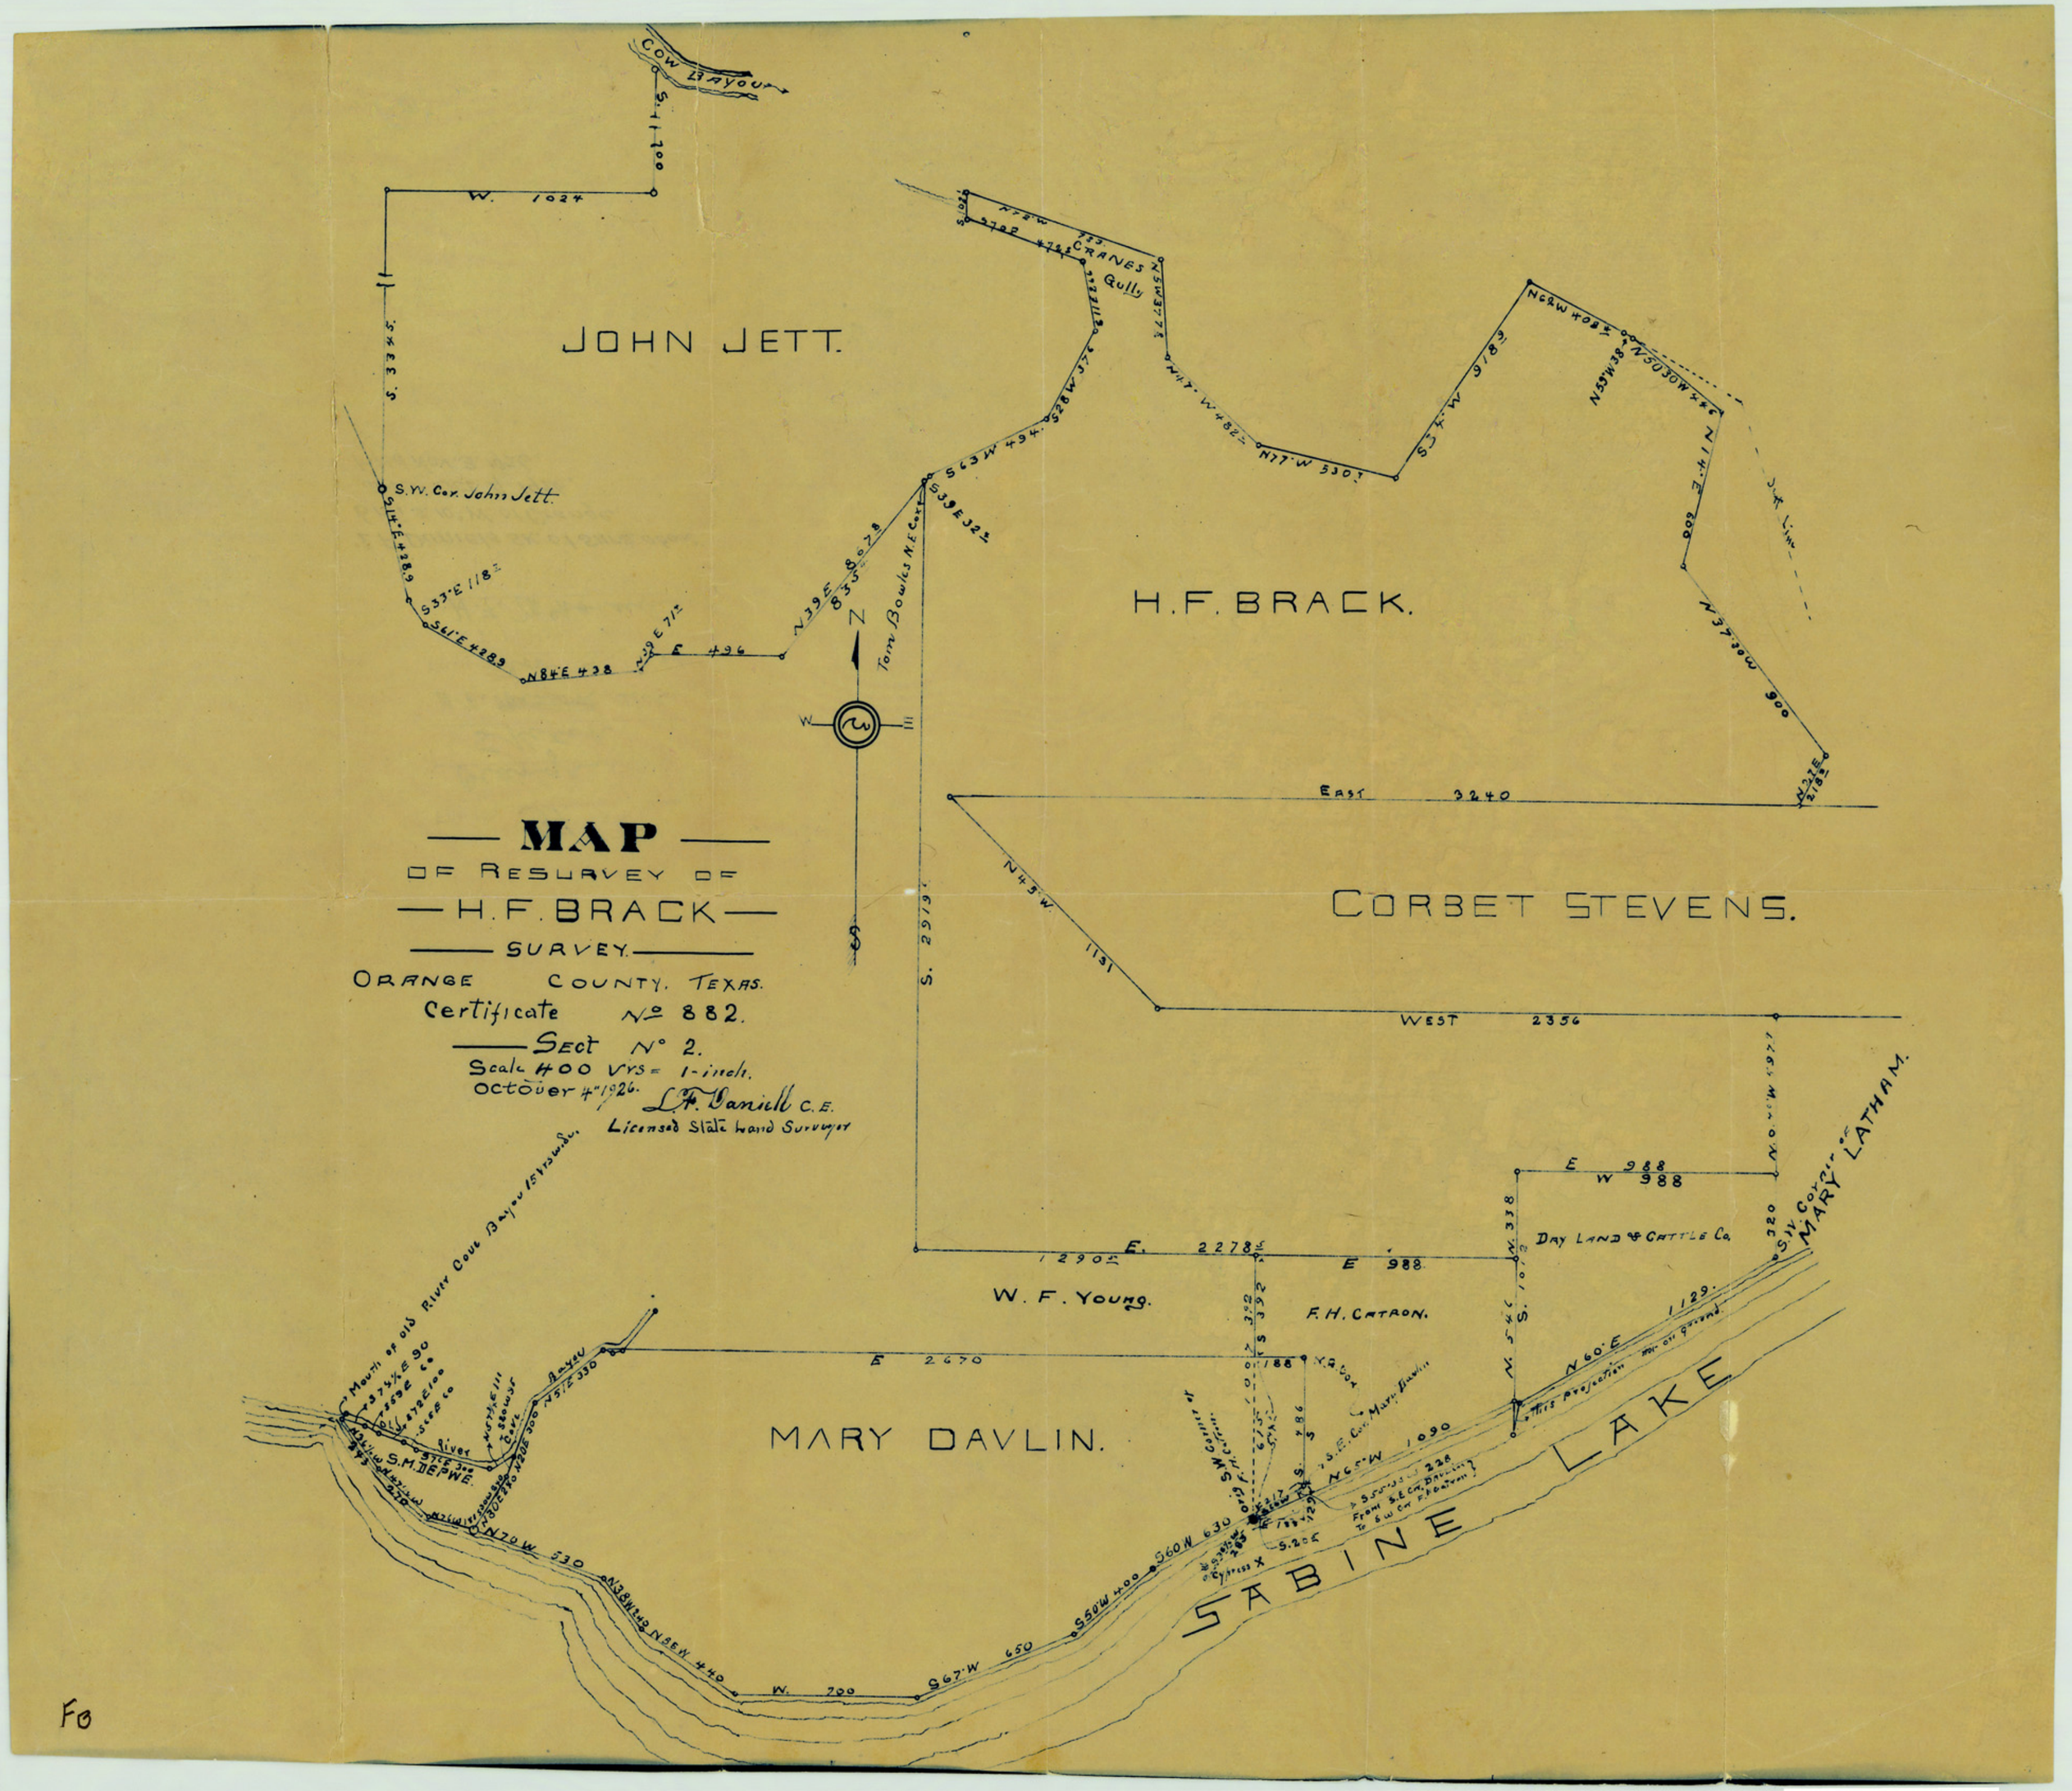
MAP
OF RESURVEY OF
H.F. BRACK
SURVEY.
ORANGE COUNTY. TEXAS.
Certificate No 882.
SECT No 2.
Scale 400 Vrs = 1-inch.
October 4th 1926.
L.F. Daniell C.E.
Licensed State Land Surveyor
JOHN JETT.
H.F. BRACK.
CORBET STEVENS.
W. F. YOUNG.
F.H. CATRON.
DAY LAND & CATTLE Co.
MARY DAVLIN.
MARY LATHAM.
SABINE LAKE
COW BAYOU
CRANES Gully
S.W. Cor. John Jett
Tom Bowles N.E. Cor.
S.M. DEPWE.
Mouth of old River Cow Bayou
River
Cypress
Day Land
Mary Davlin
Mary Latham
EAST 3240
WEST 2356
E 2670
E 988
W 988
N 45 W 1131
N 77 W 530
N 70 W 530
W. 1024
S. 2919
1290
1129
1090
1131
900
609
496
440
650
630
700
320
338
392
188
786
228
