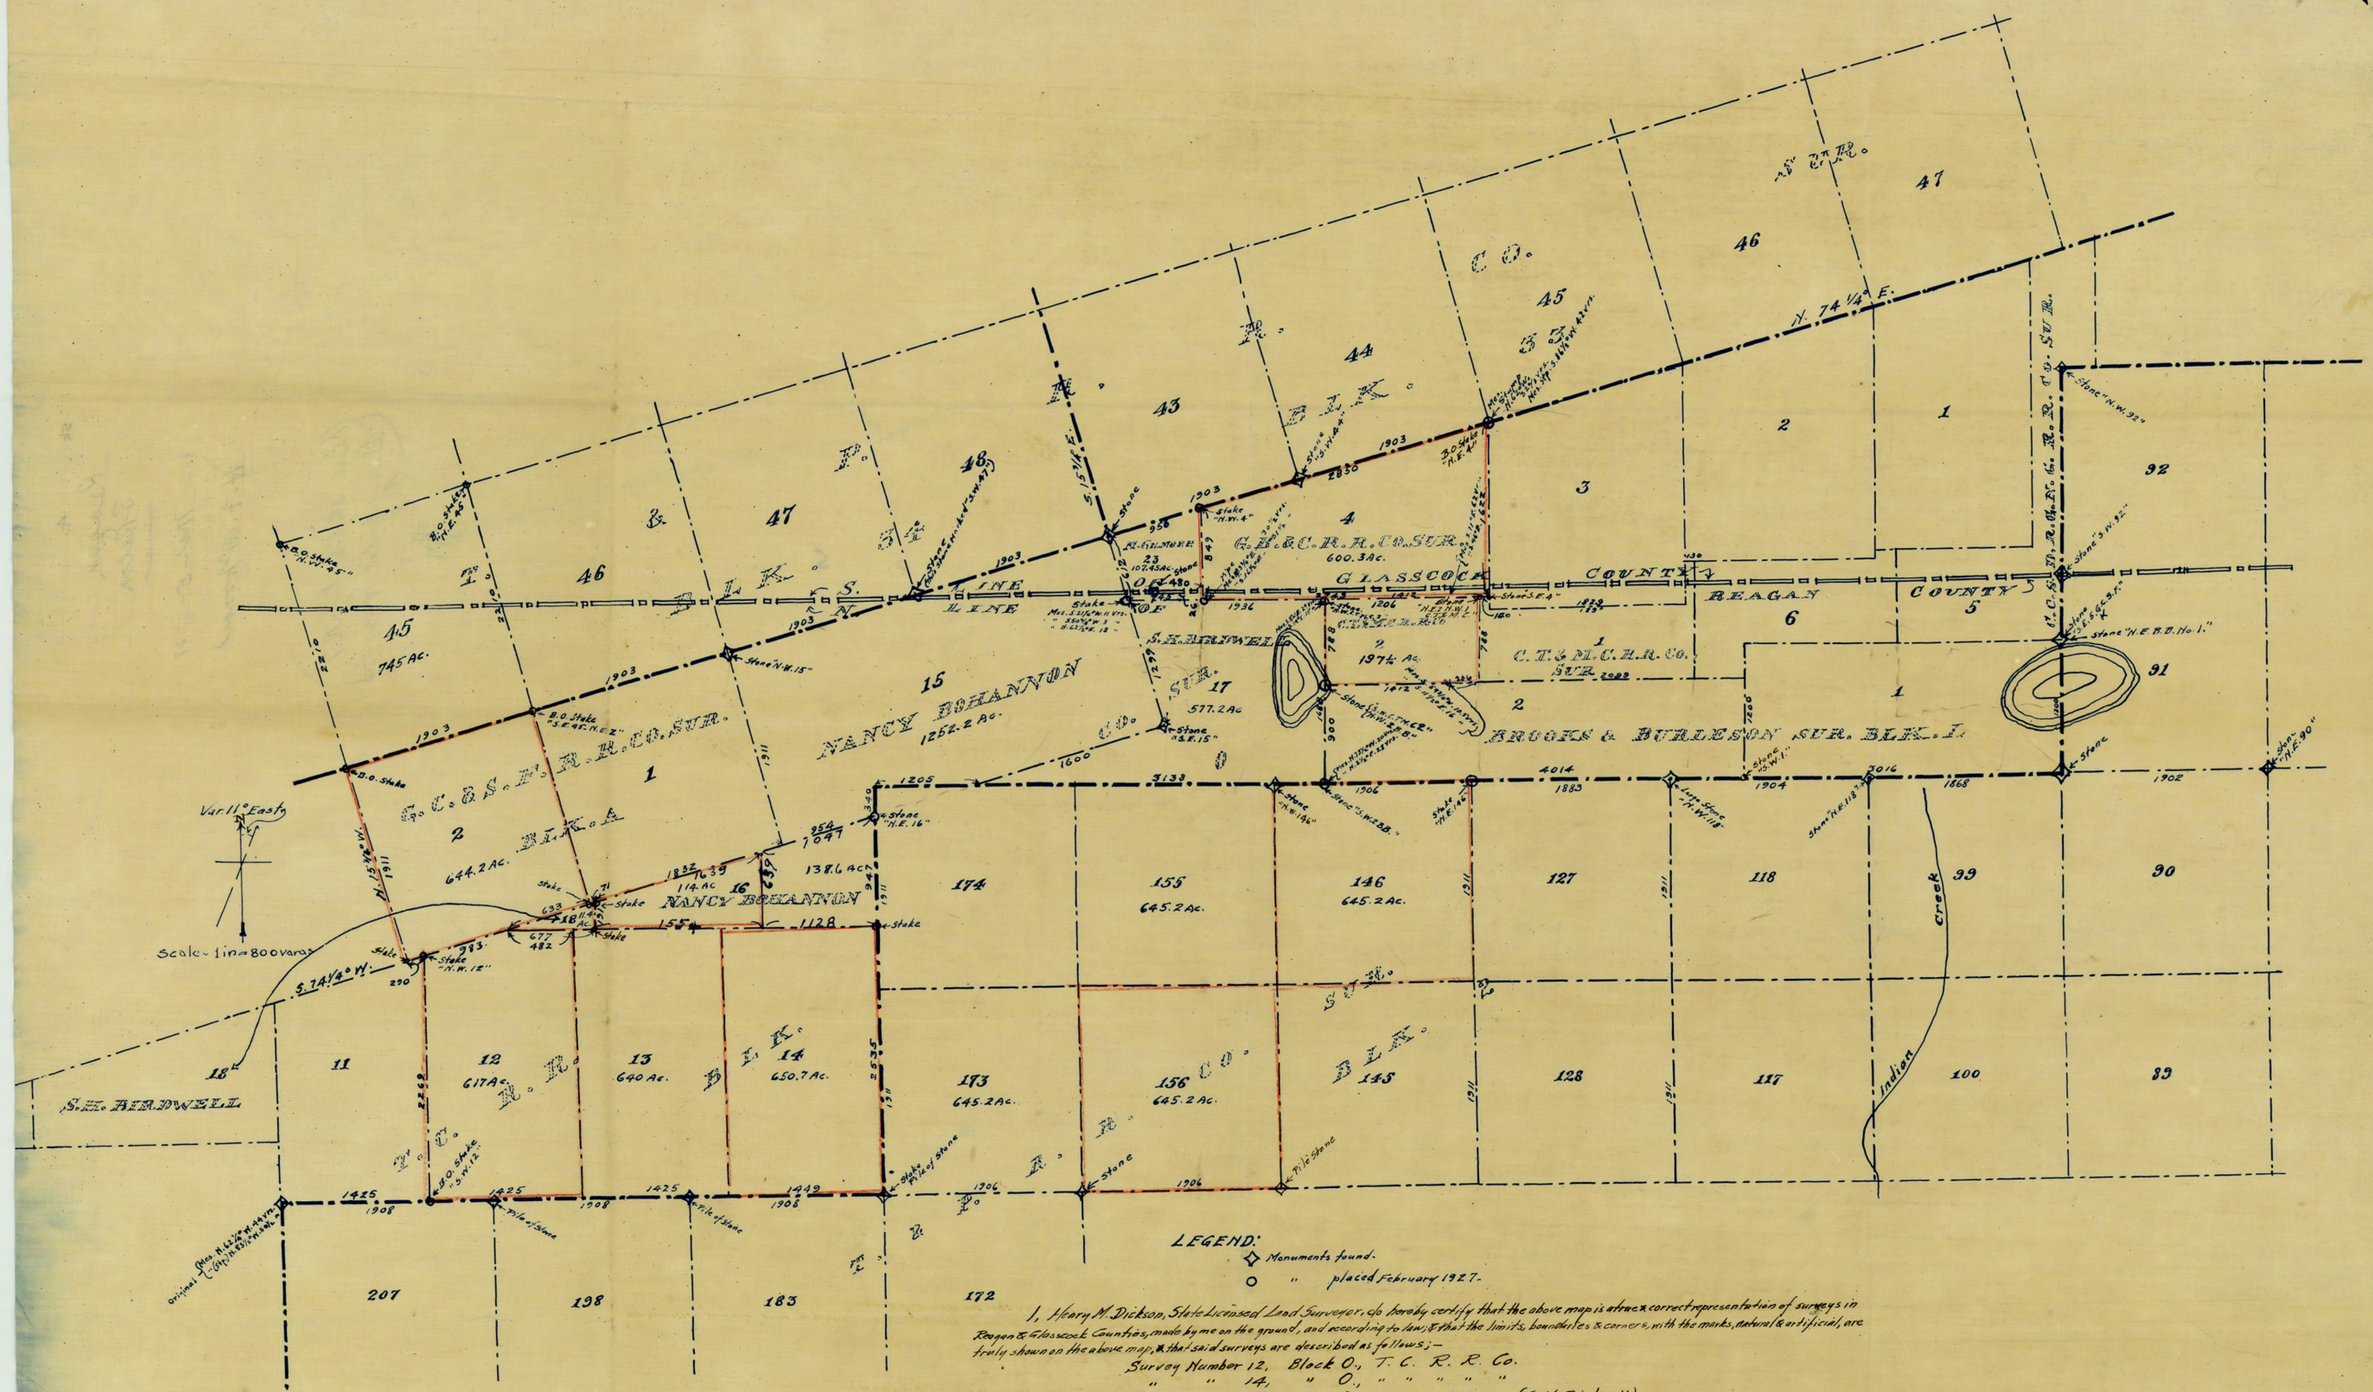

LEGEND:

◇ Monuments found.

○ " placed February 1927.

I, Henry M. Dickson, State Licensed Land Surveyor, do hereby certify that the above map is a true & correct representation of surveys in Reagan & Glasscock Counties, made by me on the ground, and according to law; & that the limits, boundaries & corners, with the marks, natural & artificial, are truly shown on the above map, & that said surveys are described as follows;—

Survey Number 12, Block O., T. C. R. R. Co.
" " 14, " O., " " " " "
E. part " " 18, " O., " " " " " (S. H. Birdwell)
W. " " " 16, " O., " " " " " (Nancy Bohannon)
" " 146, " 2., T. & P. R. R. Co.
" " 156, " 2., " " " " " "
" " 4, " 1., G. B. & C. R. R. Co.
" " 2, " A., G. C. & S. F. R. R. Co.
" " 2, C. T. & M. C. R. R. Co.

This 28th. day of February, 1927.

Henry M. Dickson, (of Tarrant County, Texas.)
State Licensed Land Surveyor.

Sketch File No. 4
County Reagan