0716

RECEIVED
DEC 5 1969
General Land Office

SUMMARY OF A SURVEY OF PARTS OF
BLOCKS C-11, C-12, and C-13,
PUBLIC SCHOOL LAND, REEVES COUNTY, TEXAS

The foregoing tracts in the above described Public School Land blocks were surveyed for patenting purposes according to W. D. Twichell's original survey of said blocks.

The original stone mounds as set by Twichell and described in his field notes as recorded in Volume D of the Surveyor's Records of Reeves County, Texas, were recovered on the ground as indicated in the accompanying plat. The aforesaid stone mounds were recovered and found to be located as described, save and except the boundary line between the South half of Block C-12, Block 13 and Block 56, T-8, T&P Ry. Company Survey. It was found that this block line from the NE corner of Section 18, Block C-12, to the Southward bears S 00° 20' E instead of S 00° 12' E as called for by Twichell. Each stone mound as described by Twichell and as indicated on the foregoing plat was recovered on the ground and was used as the East boundary line of the aforesaid Public School blocks. The excess land created in the Public School blocks to the West of this block line was placed in the Easternmost tier of sections in the said Public School blocks by this survey, thereby creating excess acreage in the SE/4 of Section 6, Block C-13, as indicated by the field notes of this tract.

The remainder of the tracts were surveyed as described by Twichell on bearings of N 89° 48' E and N 00° 12' W.

File No. 21 (Attach to Sketch)
REEVES County
Sketch File
Filed Dec. 5 1969
JERRY SADLER, Com'r
By [signature]

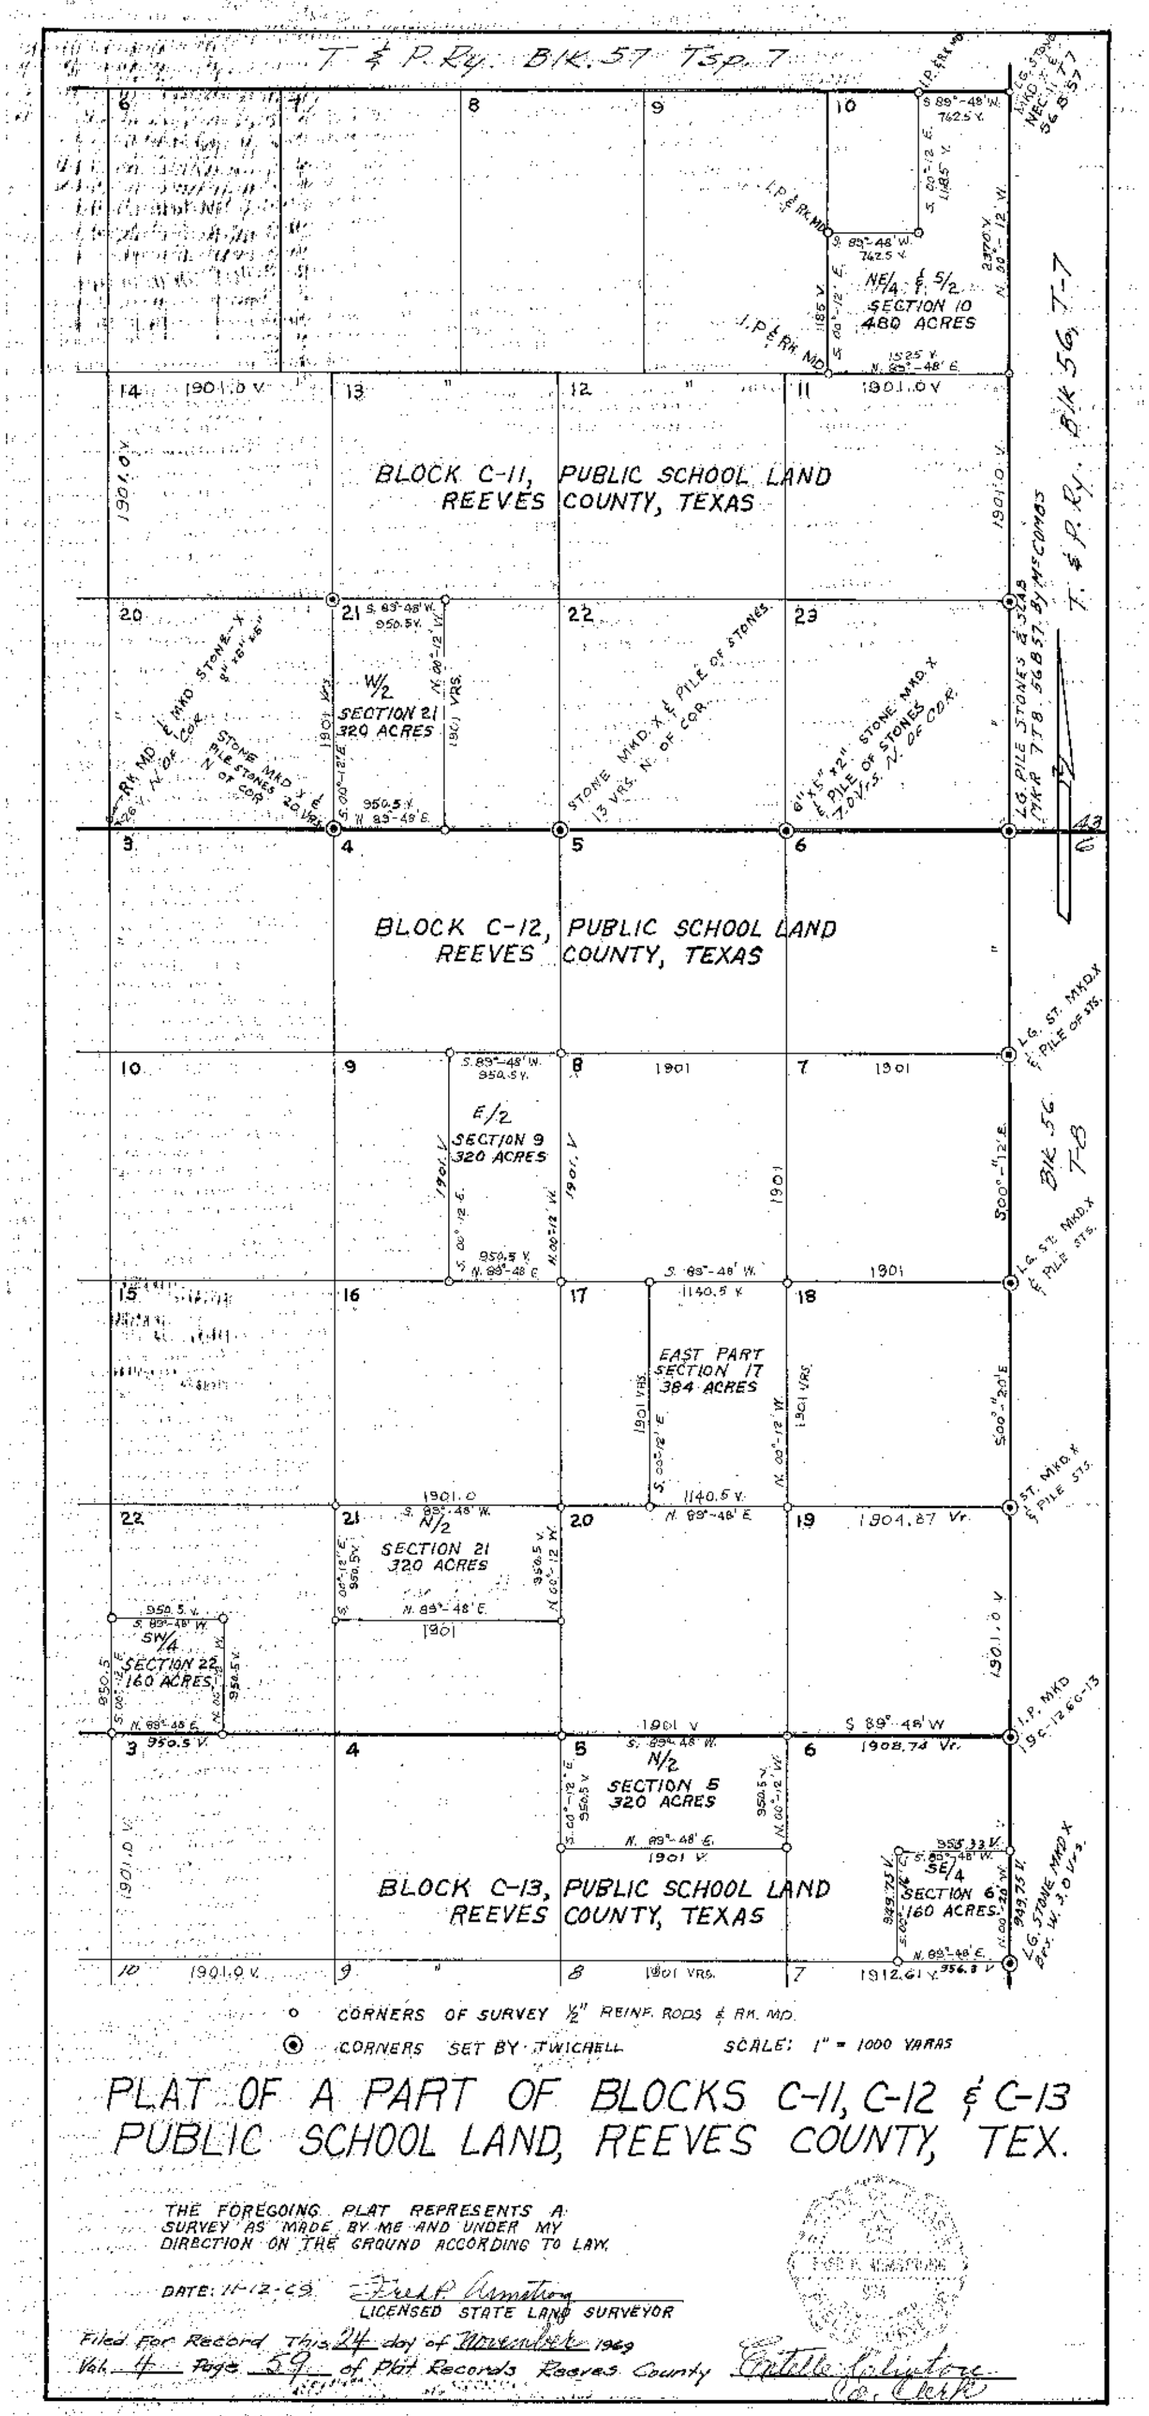

PLAT OF A PART OF BLOCKS C-11, C-12 & C-13
PUBLIC SCHOOL LAND, REEVES COUNTY, TEX.

THE FOREGOING PLAT REPRESENTS A SURVEY AS MADE BY ME AND UNDER MY DIRECTION ON THE GROUND ACCORDING TO LAW.

DATE: 11-12-69 Fred P. Armstrong
LICENSED STATE LAND SURVEYOR

Filed For Record This 24 day of November 1969
Vol. 4 Page 59 of Plat Records Reeves County Estelle Livingstone
Co. Clerk

Sketch File No. 21
County Reeves