D-170

RECEIVED
MAR 15 1948
GENERAL LAND OFFICE

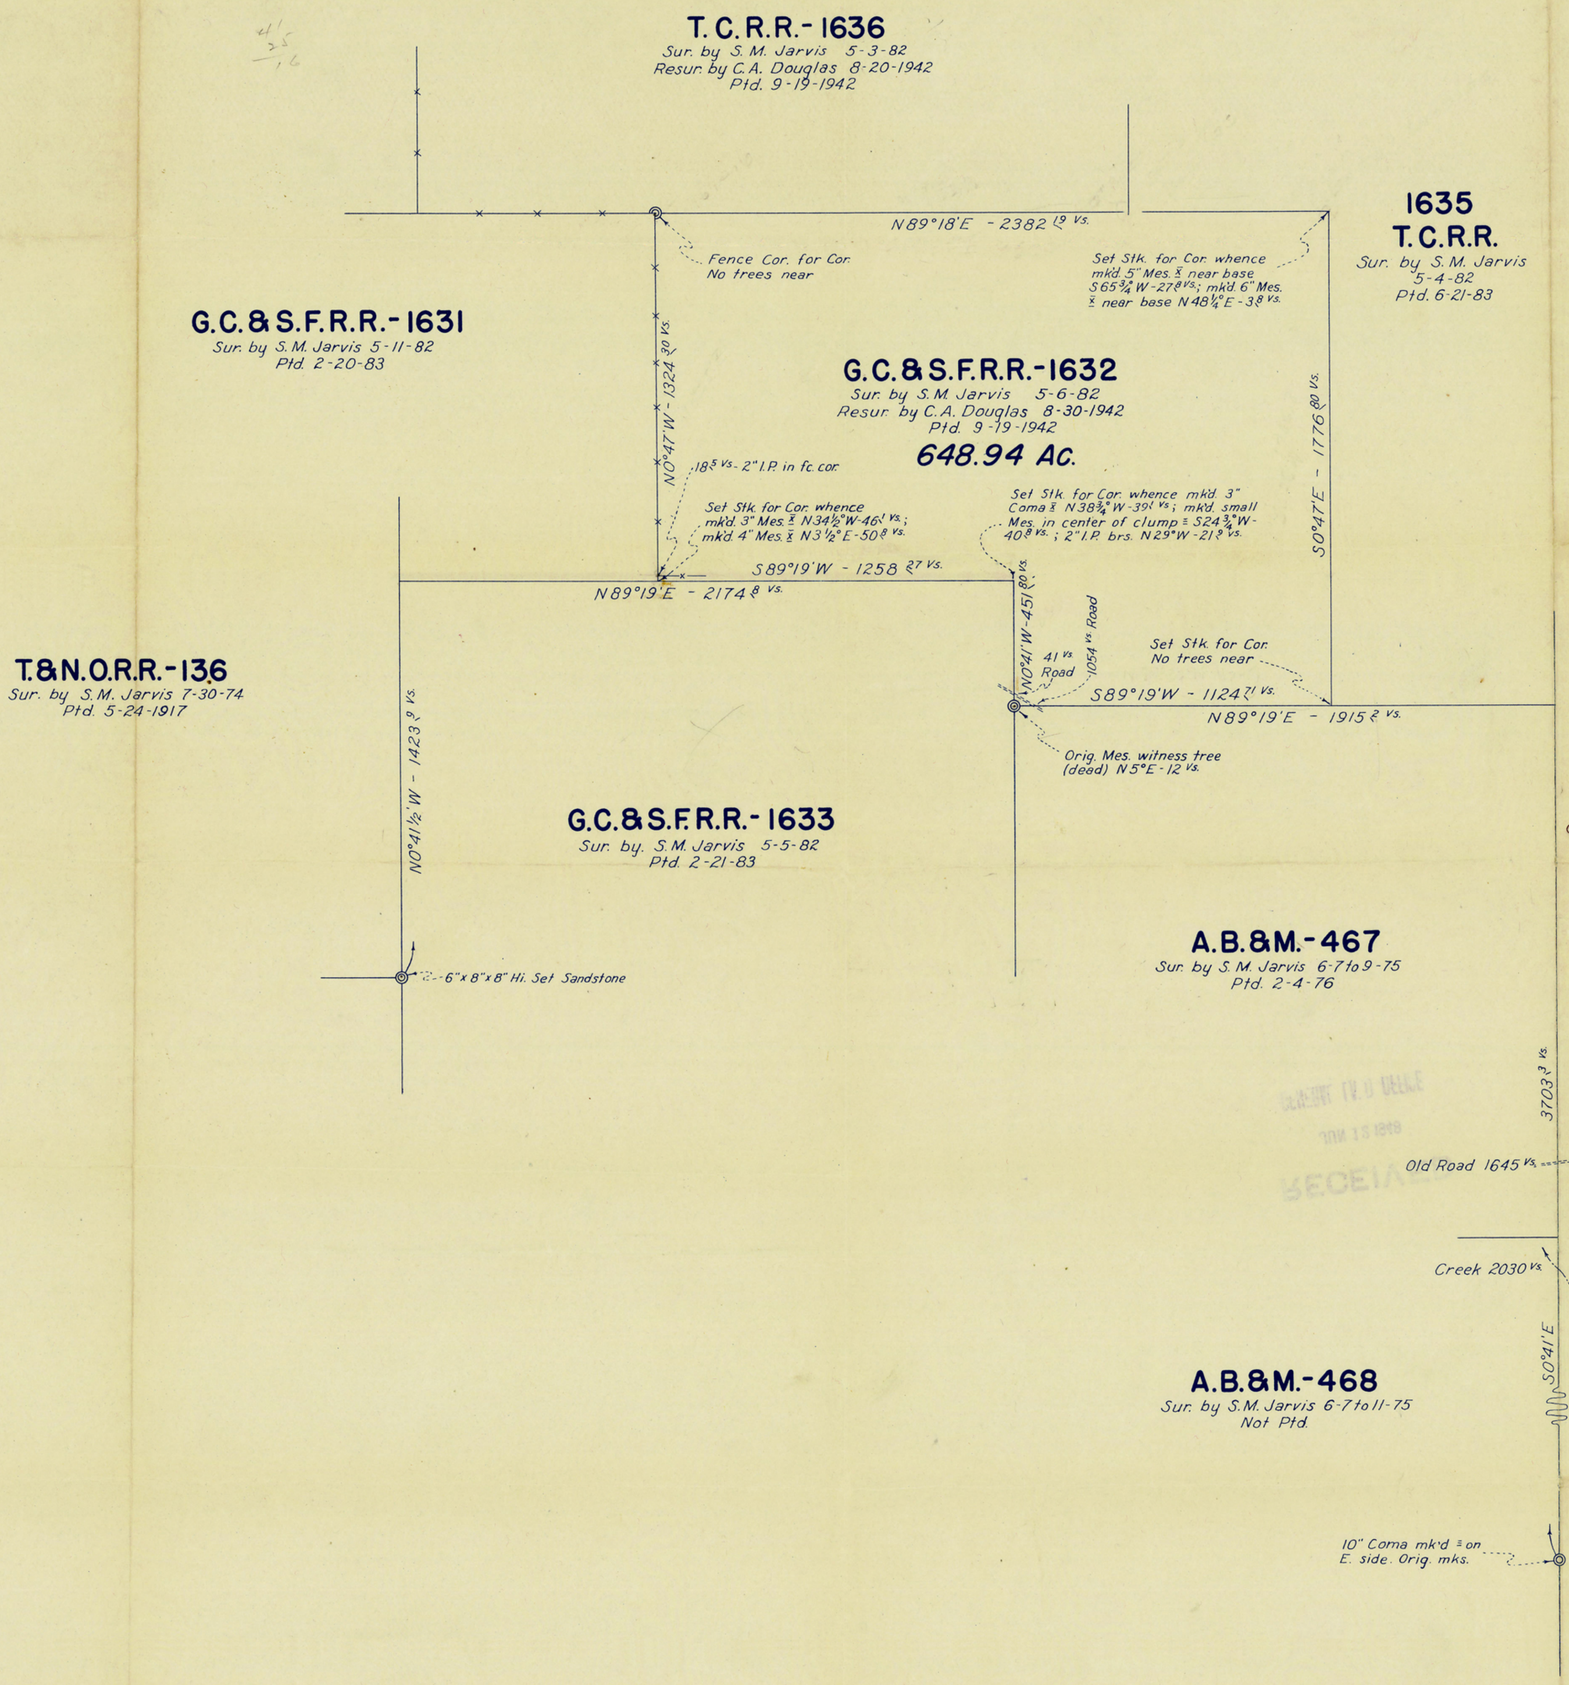

File No. 64 Webb County
Sketch File
Filed June 14 1948
Bascom Giles County Clerk
By L. E. Hoffing
File Clerk

N

N-4

AREA IN EASTERN WEBB COUNTY N65°E - 28 MILES FROM LAREDO, TEXAS

SCALE

300 0 300 600 900 1200 VARAS

STATE OF TEXAS
COUNTY OF

I, E. J. Foster, a Licensed Land Surveyor do hereby certify that the foregoing plat was compiled from a survey made on the ground under my supervision and according to law; that the limits, boundaries, and corners, with the marks, natural and artificial, are truly described in the foregoing plat, just as found on the ground.

This the 16 day of Feb A. D. 1948

E. J. Foster
Licensed Land Surveyor

D681

Sketch No. 64
County Webb