PLAT OF.

SURVEYS 17, 18, 20, 47 & 48

BLOCK 2 4 3 & G.N.R.R.Co.

DIMMIT & ZAVALA COUNTIES

Surveyed. Aug. 2-12. 1937

Scale. 1" = 1000 var.

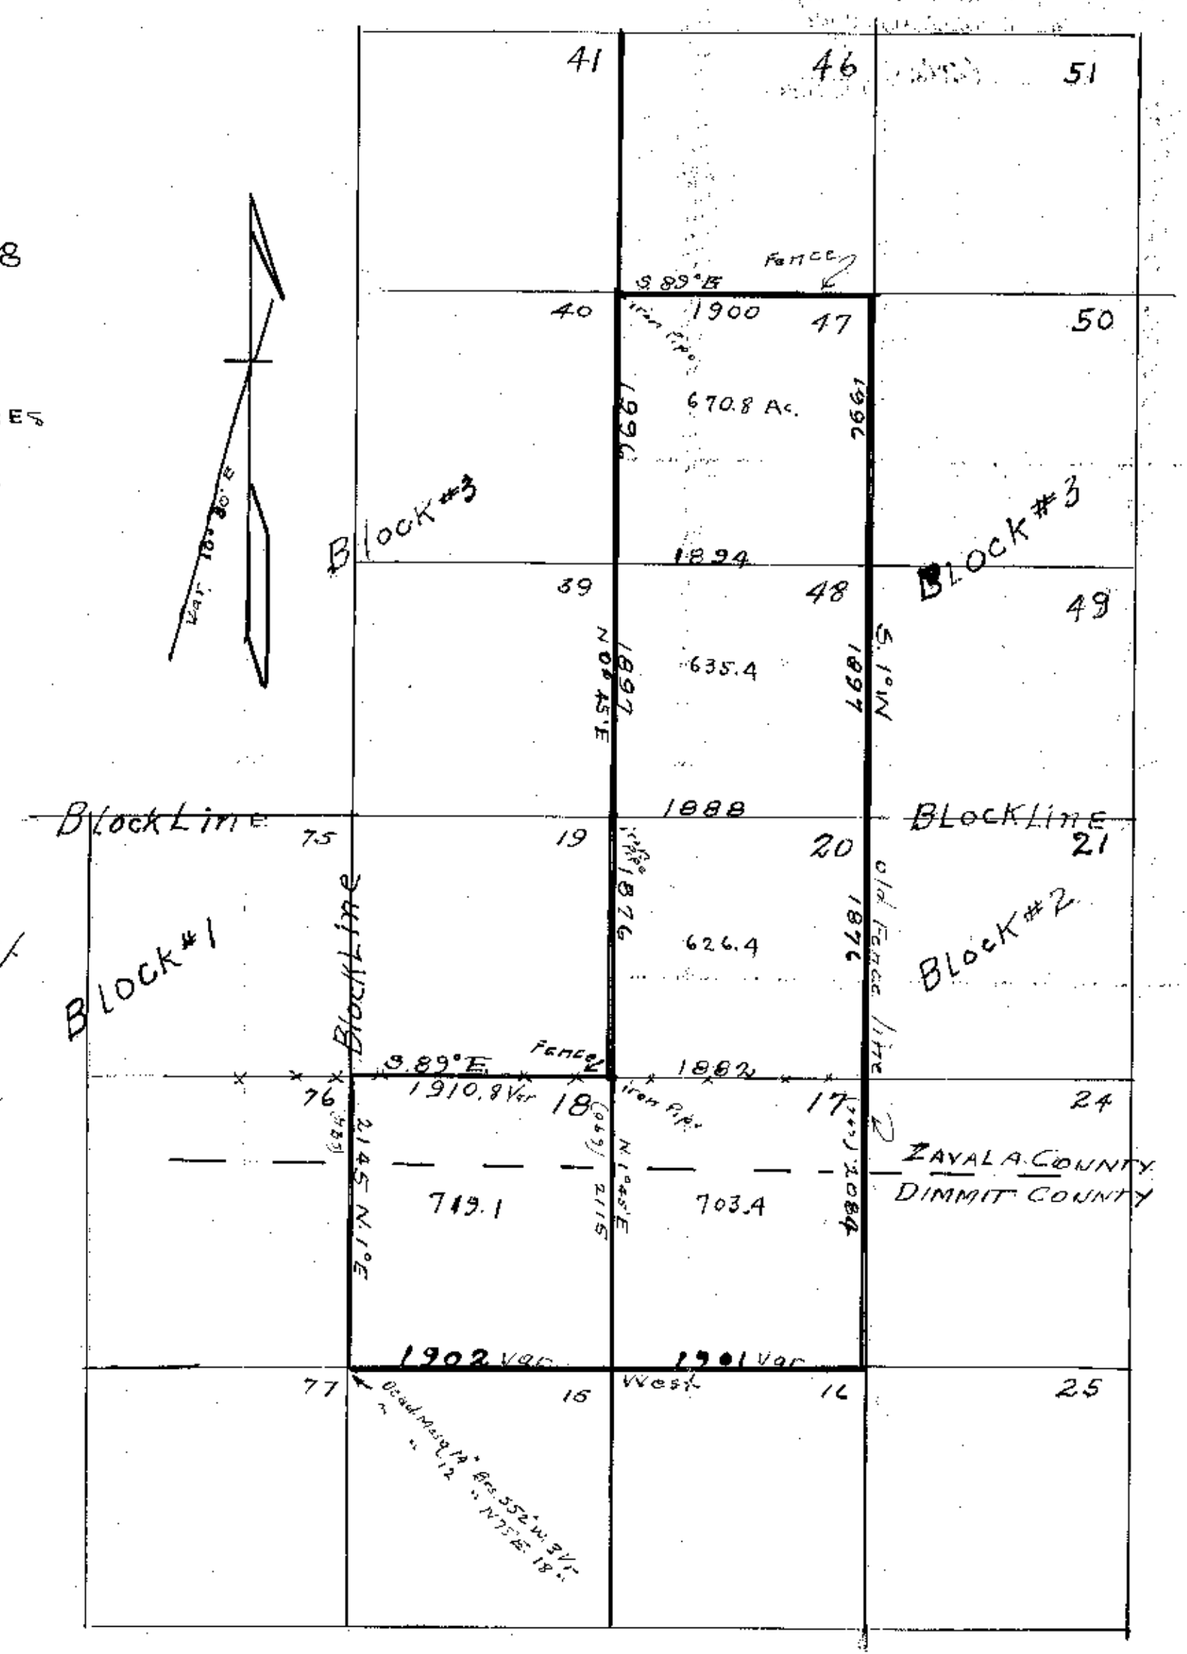

THE STATE OF TEXAS.

COUNTY OF Dimmit

We. J. F Jones. County Surveyor of. Dimmit County. and. C. H. Mullins Licensed State Land Surveyor of Dimmit County. do Hereby Certif the above described survey. was actually made by us on the ground according to Law. on date above Shown. and that all of the lines boundaries and Corners and the marks of. same are truly and Correctly describe and. set. forth in the above Plat.

J. F. Jones
County Surveyor
Dimmit County Tex

C. H. Mullins
Licensed State Land Surveyor

Sketch File No. 46
County Zavala