D-567

SKETCH SHOWING METHOD OF CONSTRUCTION FOR FIELD NOTES OF E/2 OF SECTION 33 & EAST PART OF SECTION 49 BLOCK K-13

CASTRO COUNTY, TEXAS

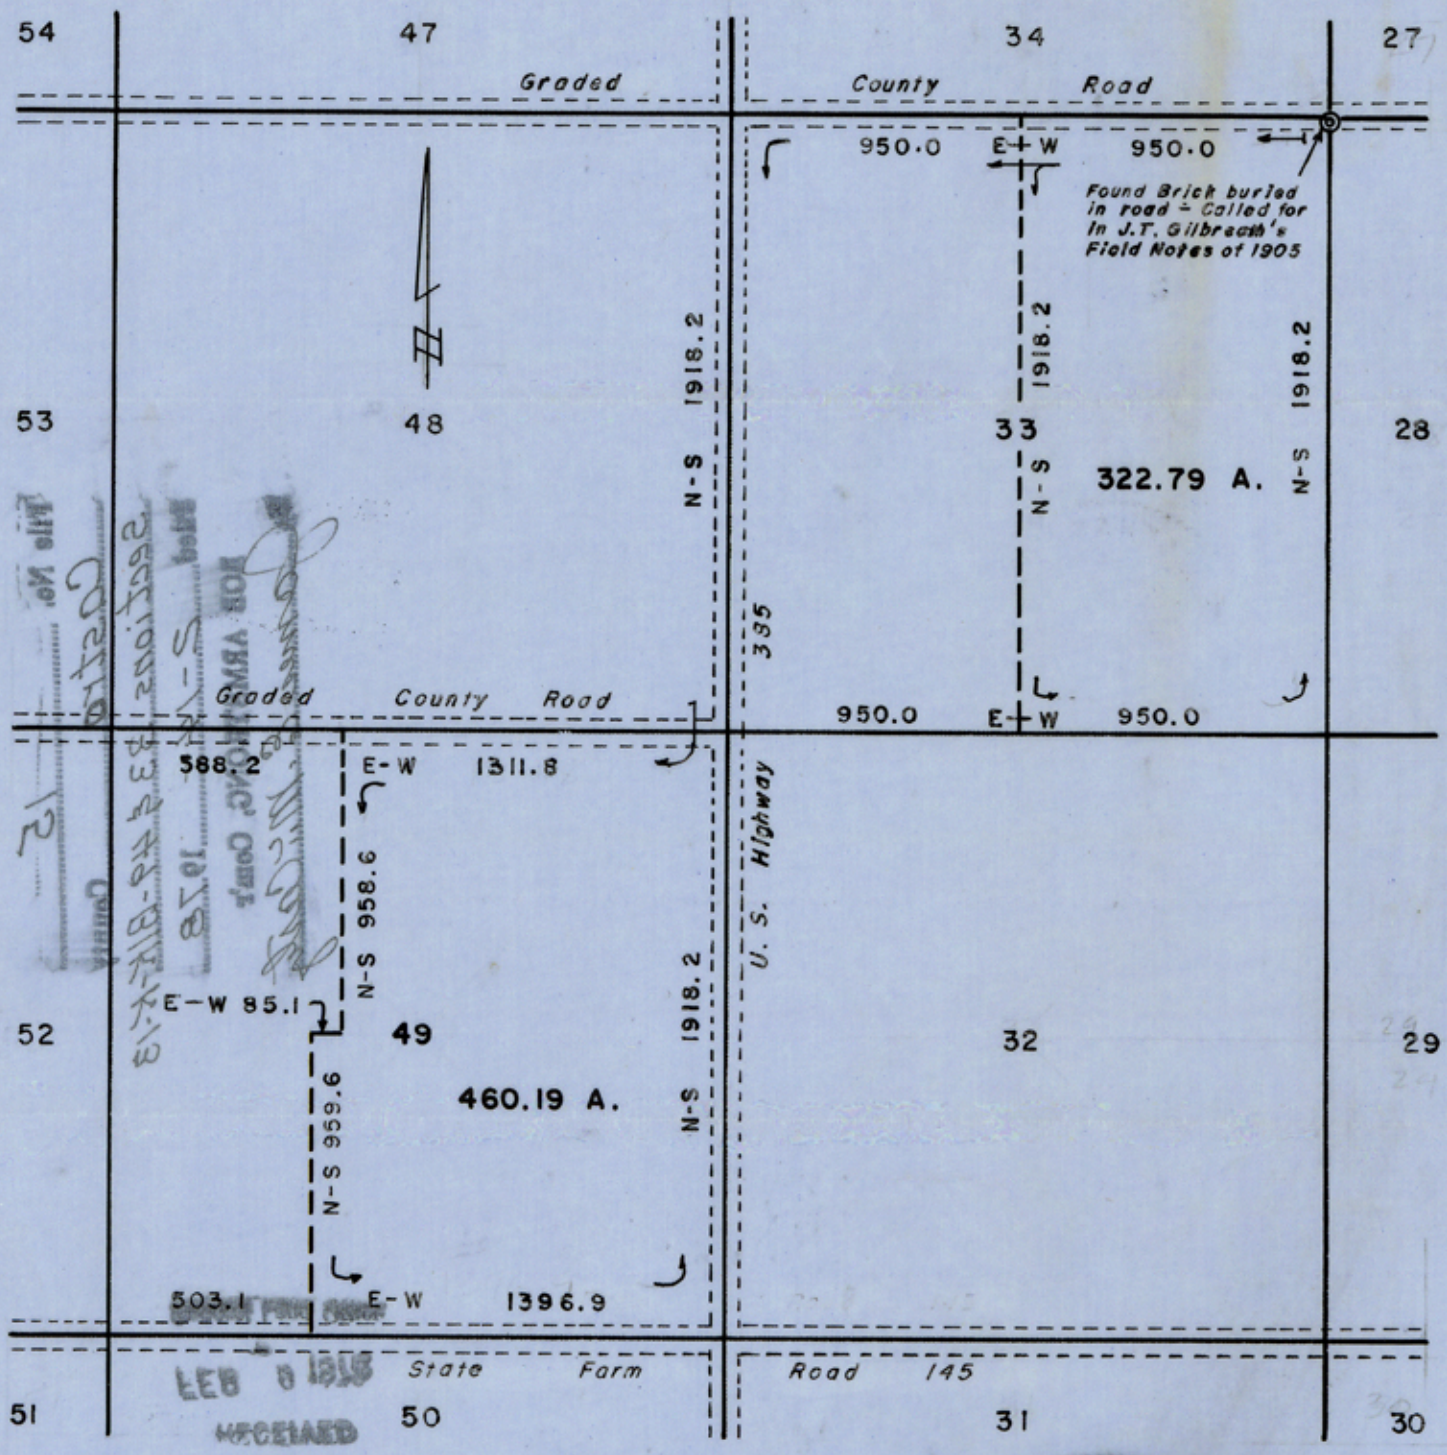

SCALE: 1" = 600 Varas

CERTIFIED CORRECT:
February 1, 1978

C. A. Tubbs, Licensed State Land Surveyor

Counter 17511

Sketch

File No. 15

Castro County

Sections 33 & 49-Blk-K-13

Filed 2-14- 1978

BOB ARMSTRONG, Com'r

By James E. McCarty

SKETCH SHOWING METHOD OF CONSTRUCTION
FOR FIELD NOTES OF
E1/2 OF SECTION 33 & EAST PART OF SECTION 49
BLOCK K-13
CASTRO COUNTY, TEXAS
SCALE: 1" = 500 Varas
CERTIFIED CORRECT:
February 1, 1978
C.A. Tubbs, Licensed State
Land Surveyor
RECEIVED
FEB 8 1978
Grade
County Road
1311.8
N-S 958.6
N-S 959.6
460.19 A.
Farm
State
Road
U. S. Highway
335
E-W
