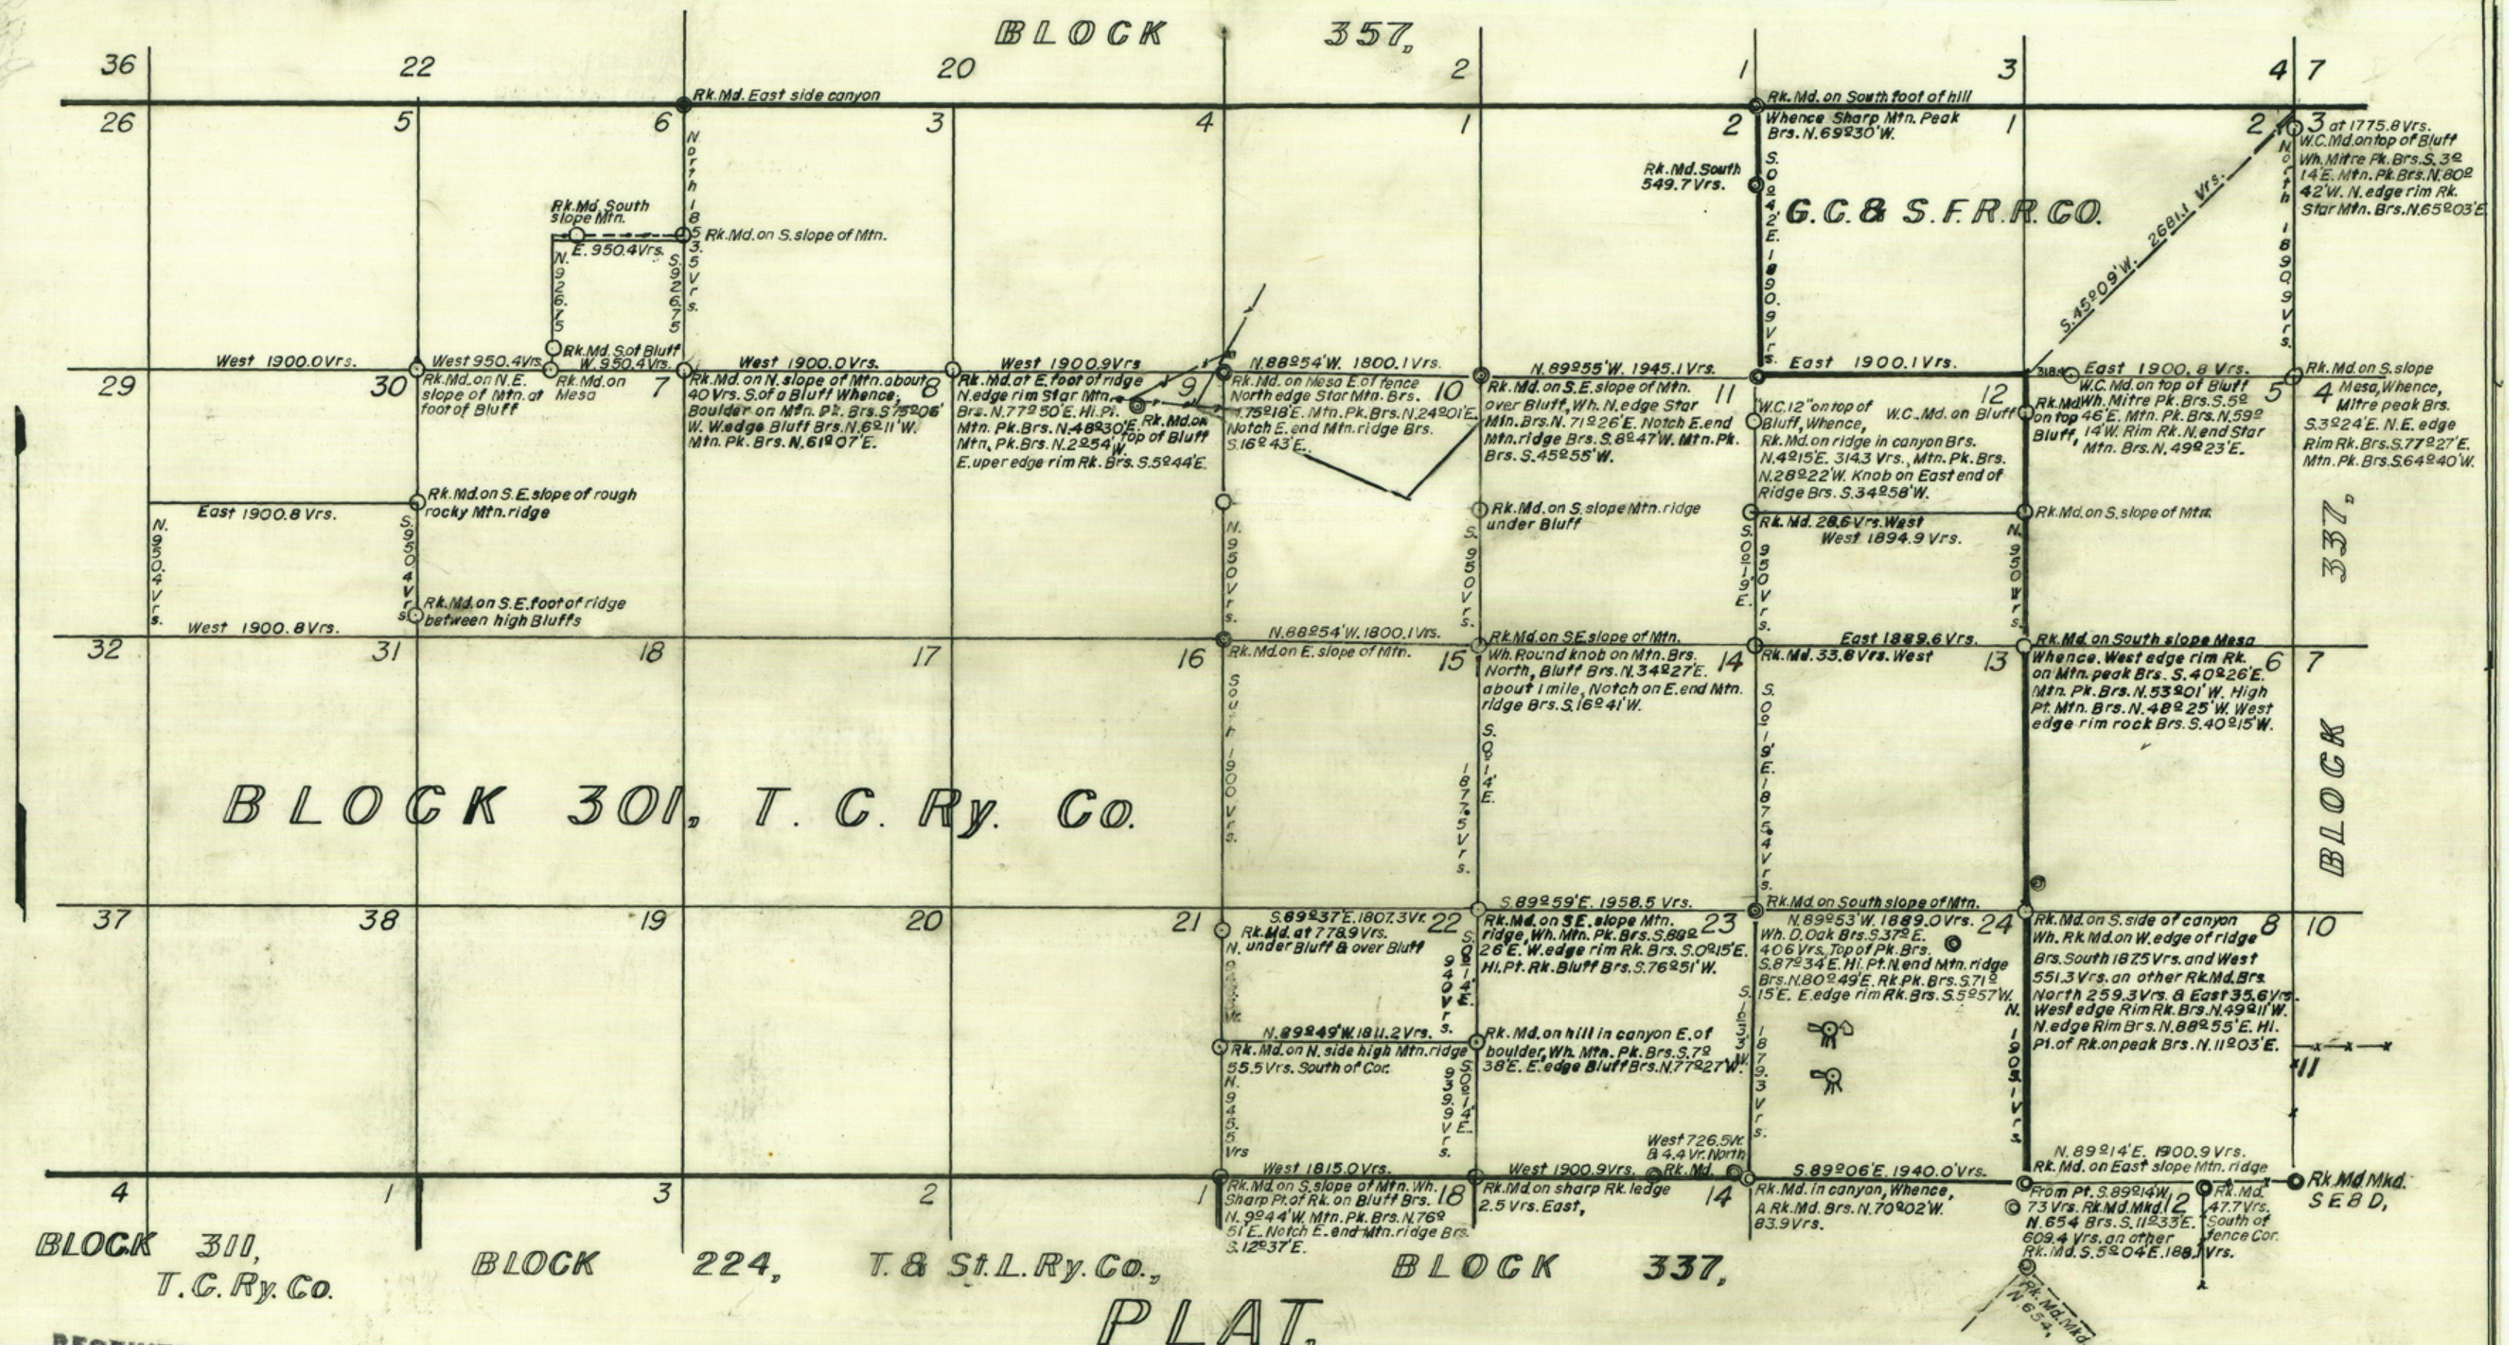

PLAT,

Of a Survey made for J.W. Espy, of Fort Davis, in Block 337, G.C. & S.F. Ry. Co. & Block 301, T.C. Ry. Co. in Jeff Davis County, Texas.

I, Nick. M. Thee, Licensed State Land Surveyor of Presidio County, Texas. do hereby certify that the foregoing survey was made by me on the ground, and according to law; that the limits, boundaries and corners, with the marks, natural and artificial, are truly described in the foregoing Plat and Field Notes, just as I found them on the ground.

Scale 1,000 Varas per inch
Surveyed November & December 1958,

Filed for record the 19 day of Jan., 1959, in Book 1 Page 413 of the Field Note Records of Jeff Davis County, Texas.

Nick M. Thee
Licensed State Land Surveyor,

Beatrice Woolley
County Clerk,

RECEIVED
FEB -2 1959
General Land Office

RECEIVED
JAN 21 1959
GENERAL LAND OFFICE

Counter 28062

File No. 40

Jeff Davis County

N.E. pt. Block-301

Filed 2-2 1959

BILL ALLCORN, Com'r

By H. N. Ulbricht

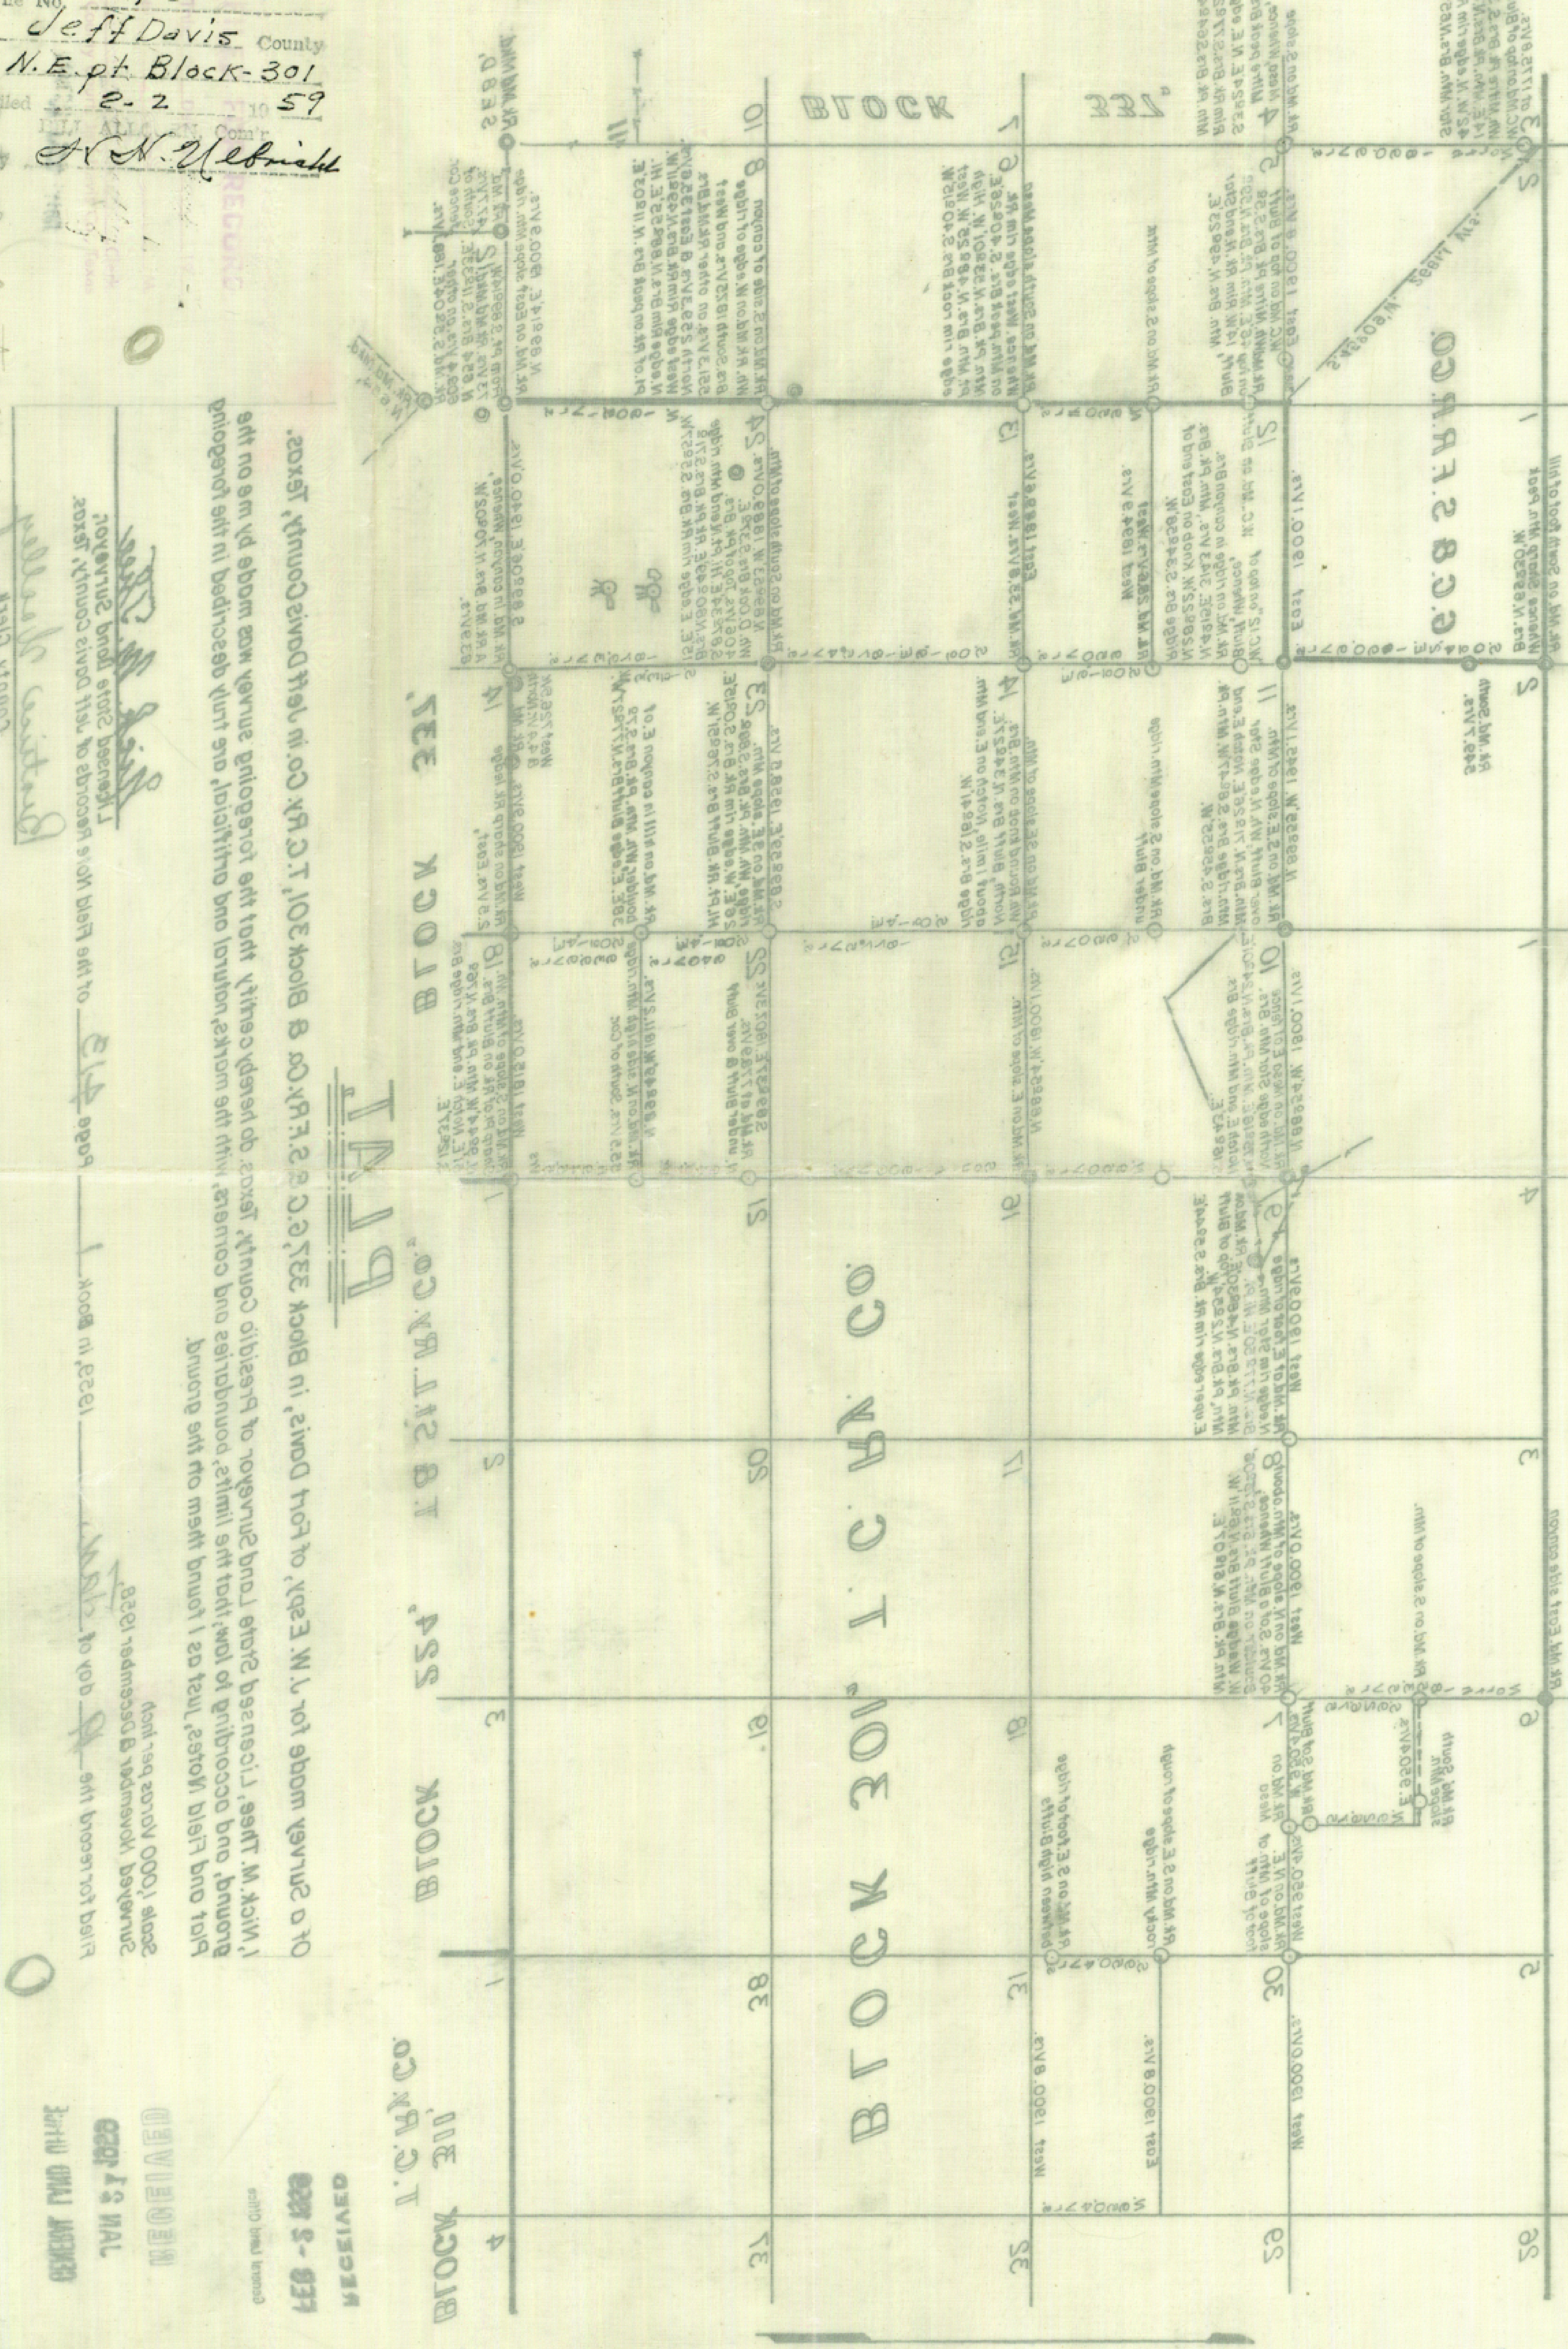

D-568