D-368

RECEIVED
MAR 12 1958
GENERAL LAND OFFICE

PLAT OF A SURVEY MADE FOR
MRS. EMMA CAMPBELL, ELDORADO, TEXAS.
SHOWING SUR. 48, Blk. M G.H.& S. A. RR Co.
" " 47, " M, "
" " 37, " M, "
" " 36, " M, "
SCHLEICHER COUNTY, TEXAS.

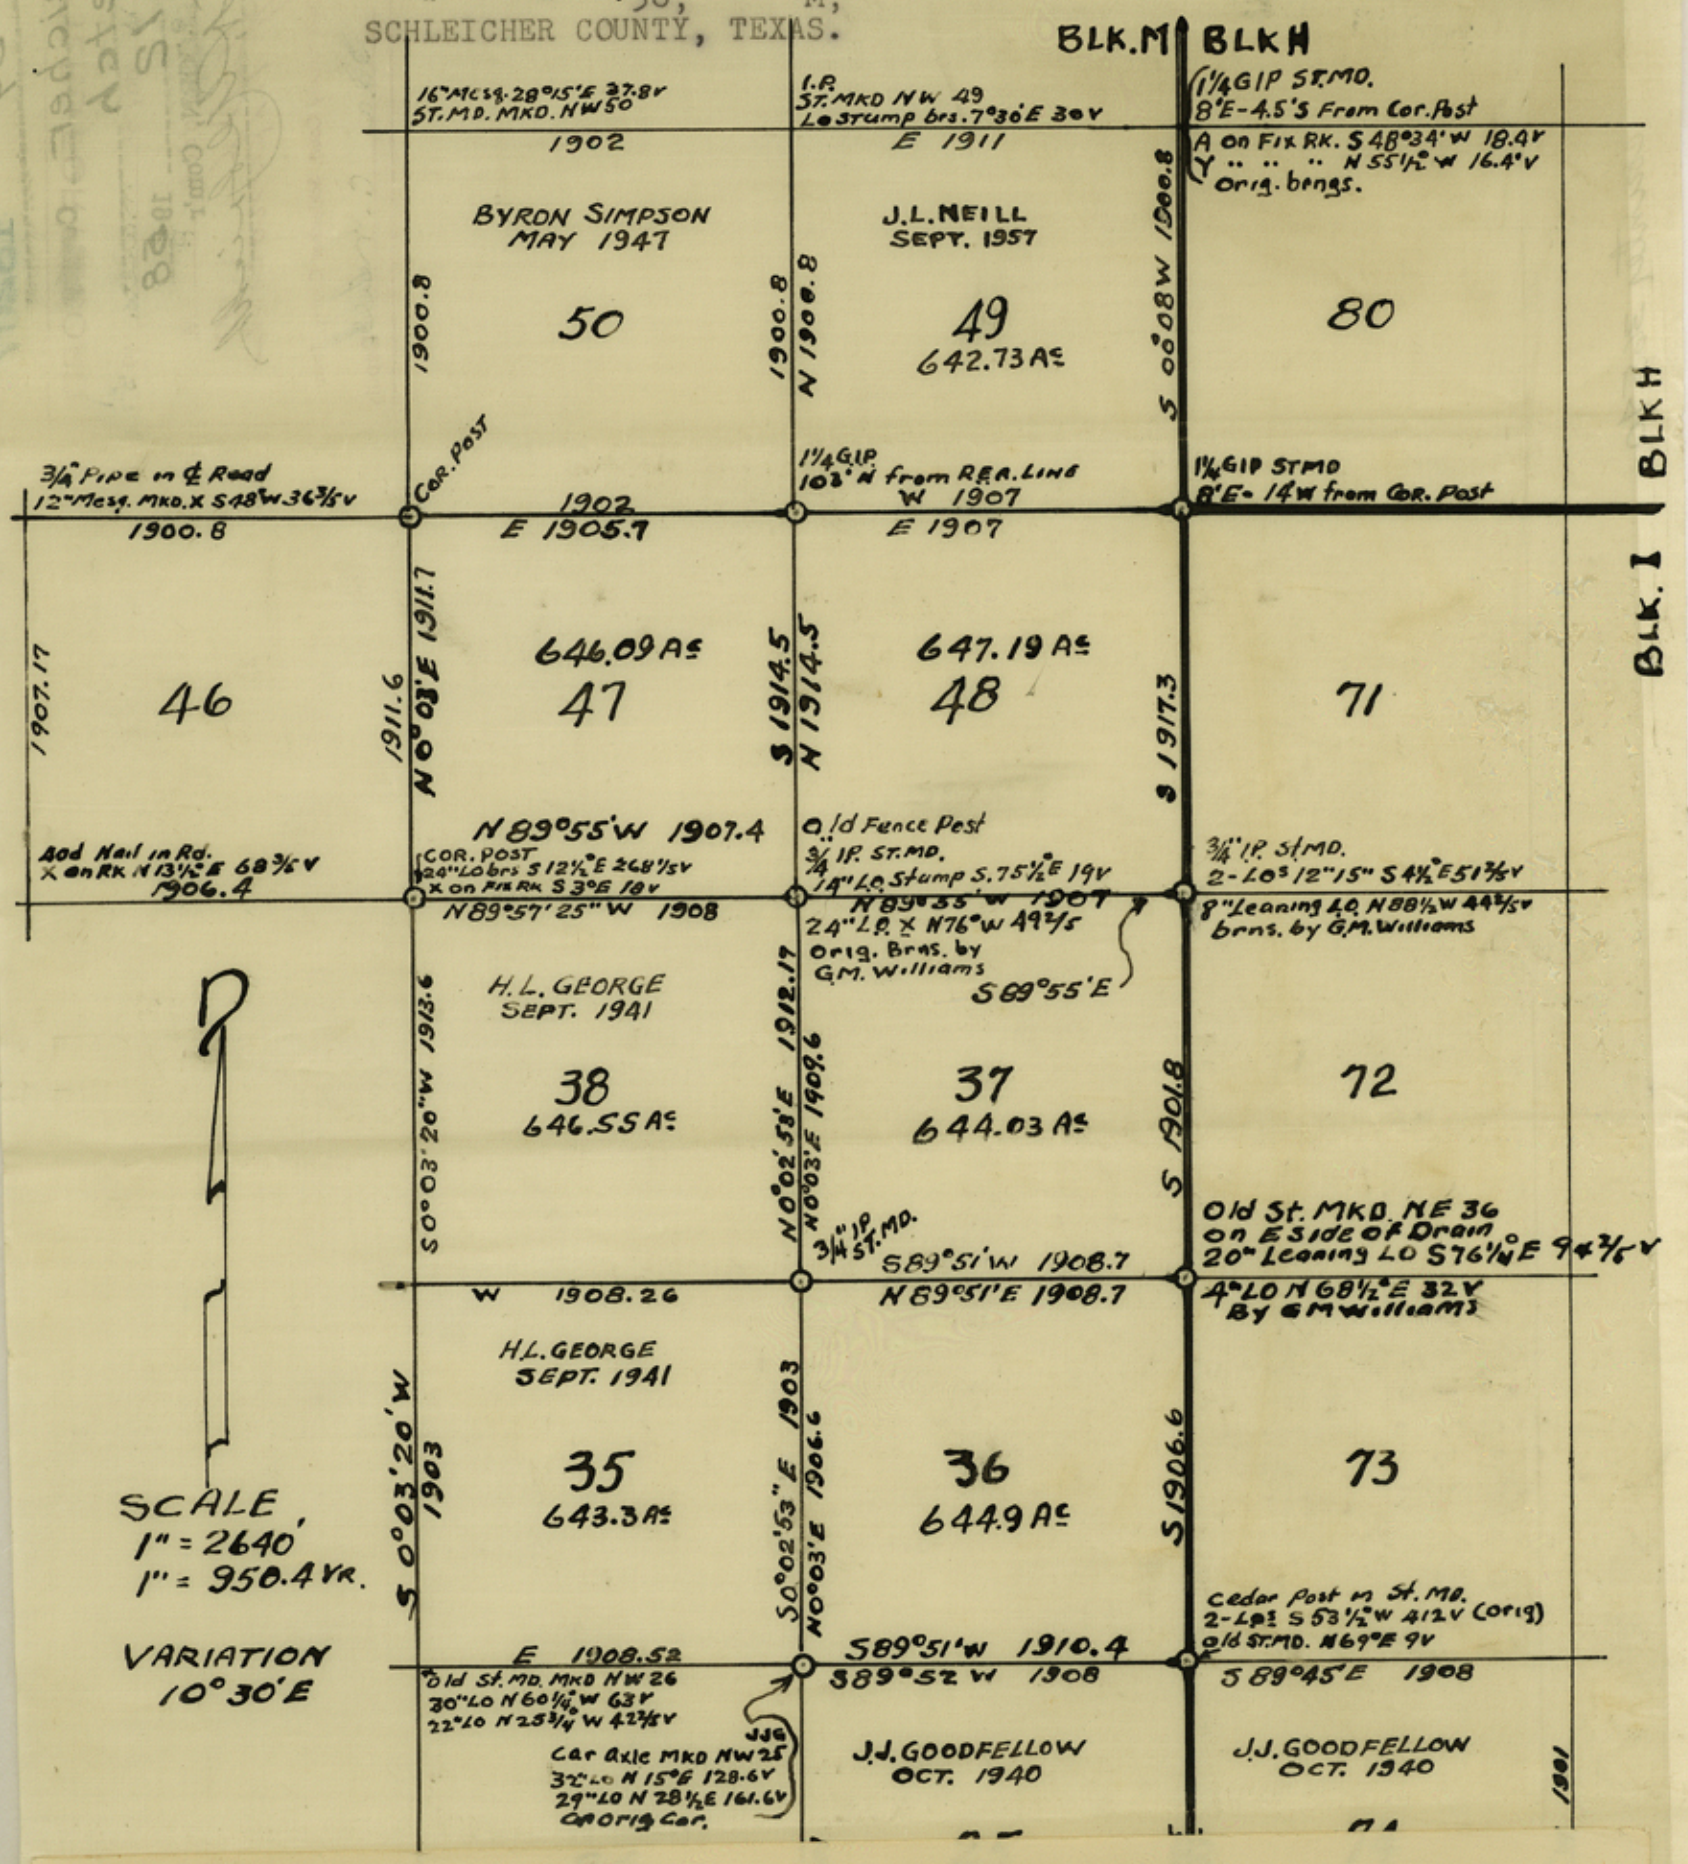

Certificate of Record

State of Texas
County of Schleicher

I, J. P. ENOCHS, County Clerk in and for said County, do hereby certify that the foregoing instrument dated the 4 day of March 1958, with its certificate of authentication, was filed for Record in my office, on the 11 day of March A. D. 1958 at 9:00 o'clock A M., and duly recorded the 11 day of March A. D. 1958 at 10:00 o'clock A M., in the Survey Records of said County, in Volume 5 on Page 76.

Witness my hand and the seal of the County Court of said County, at office in Eldorado, Texas, the day and year last above written

J. P. Enochs
Clerk County Court, Schleicher County, Texas.

By Ida C. Neill Deputy

counter 36538

D-368

RECEIVED
MAR 12 1958
GENERAL LAND OFFICE

PLAT OF A SURVEY MADE FOR
MRS. EMMA CAMPBELL, ELDORADO, TEXAS.
SHOWING SUR. 48, Blk. M G.H.& S. A. RR Co.
" " 47, " M, "
" " 37, " M, "
" " 36, " M, "
SCHLEICHER COUNTY, TEXAS.

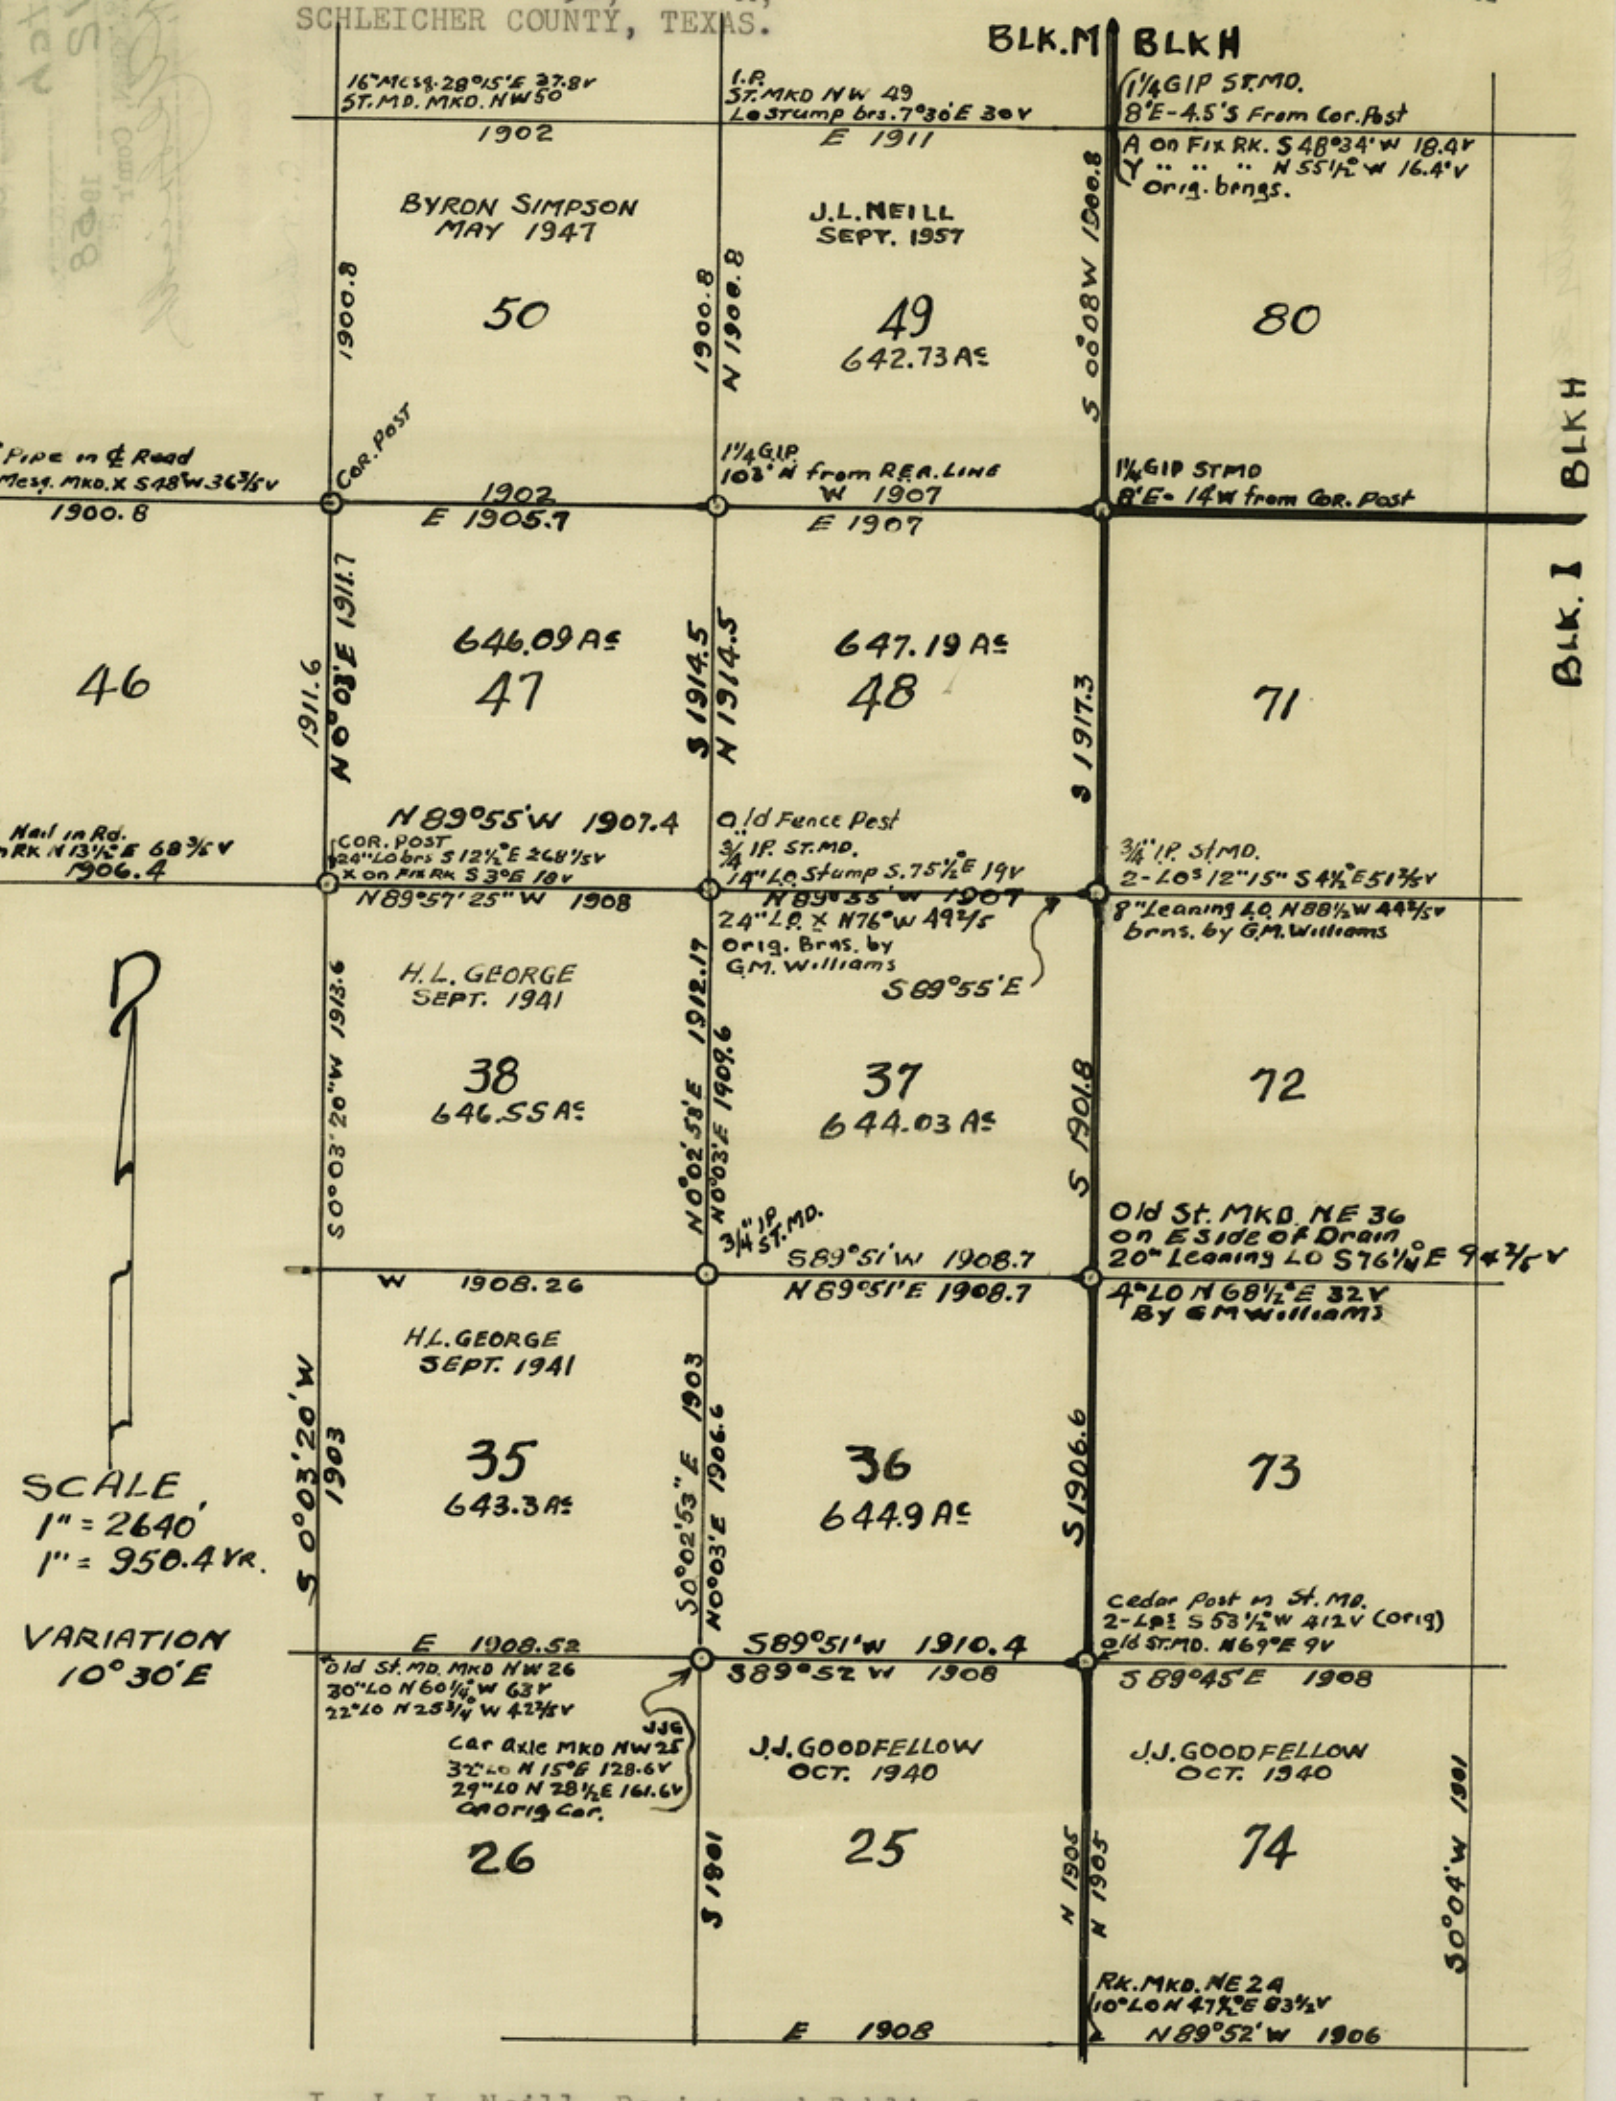

I, J. L. Neill, Registered Public Surveyor No. 221 of Texas, do hereby certify that the foregoing survey was made by me on the ground, according to law, that the limits, boundaries and corners, with the marks, natural and artificial, are truly described in the foregoing Plat and Field Notes, just as I found them on the ground. This the 4th day of March, A. D. 1958.

STATE OF TEXAS
J. L. NEILL
No. 221
REGISTERED
PUBLIC SURVEYOR

J. L. Neill

J. L. Neill, Registered Public Surveyor, County Surveyor, Schleicher County, Texas.

counter 36539

File No. 39 18207

Schleicher Co.

Sketch

Filed 3-12 1958

E. A. BROWN, Com'r

By N. H. Albright

Clerk County Court, Schleicher County, Texas

By Ora C. Andrews Deputy