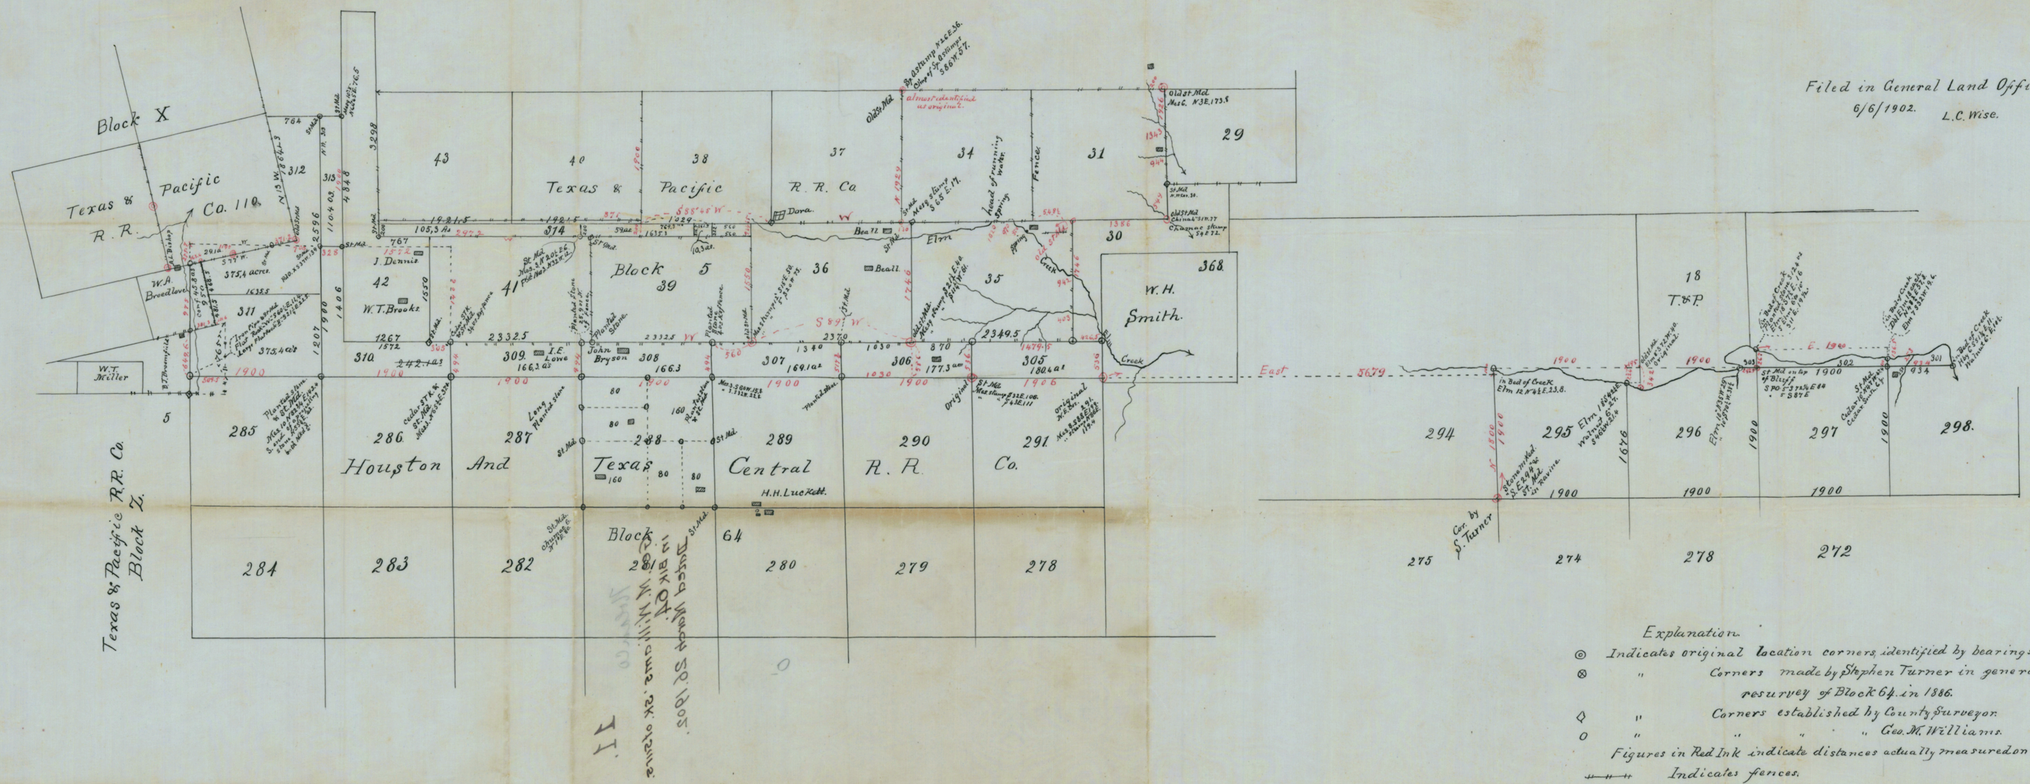

Filed in General Land Office.
6/6/1902. L.C. Wise.

Explanation.

⊙ Indicates original location corners identified by bearings.
⊗ " Corners made by Stephen Turner in general resurvey of Block 64. in 1886.
◇ " Corners established by County Surveyor.
o " " " " Geo. M. Williams.
Figures in Red Ink indicate distances actually measured on the ground.
Indicates fences.
" Houses.

I, Geo. M. Williams, State Surveyor do hereby certify this Sketch truly shows the surveys as found on the ground. Given under my hand at San Antonio, Texas. This March 26th A.D. 1902.

Geo. M. Williams.
State Surveyor.

See Original "Roll File" This is Official Copy
1/6/1903 L.C. Wise Chf. Draftsman

Patent Work Co. Geo. M. Williams Office Sketch

SKETCH FILES No. 11
COUNTY NOLAN